CONTRACT NO.

F.A. RTE.	SECTION	COUNTY	TOTAL SHEETS	SHEET NO.
57/64	(41-3)HBK	JEFFERSON	518	335
STA. 72+00.00		TO STA. 73+00.00		
FED. ROAD DIST. NO.	ILLINOIS	FED. AID PROJECT		

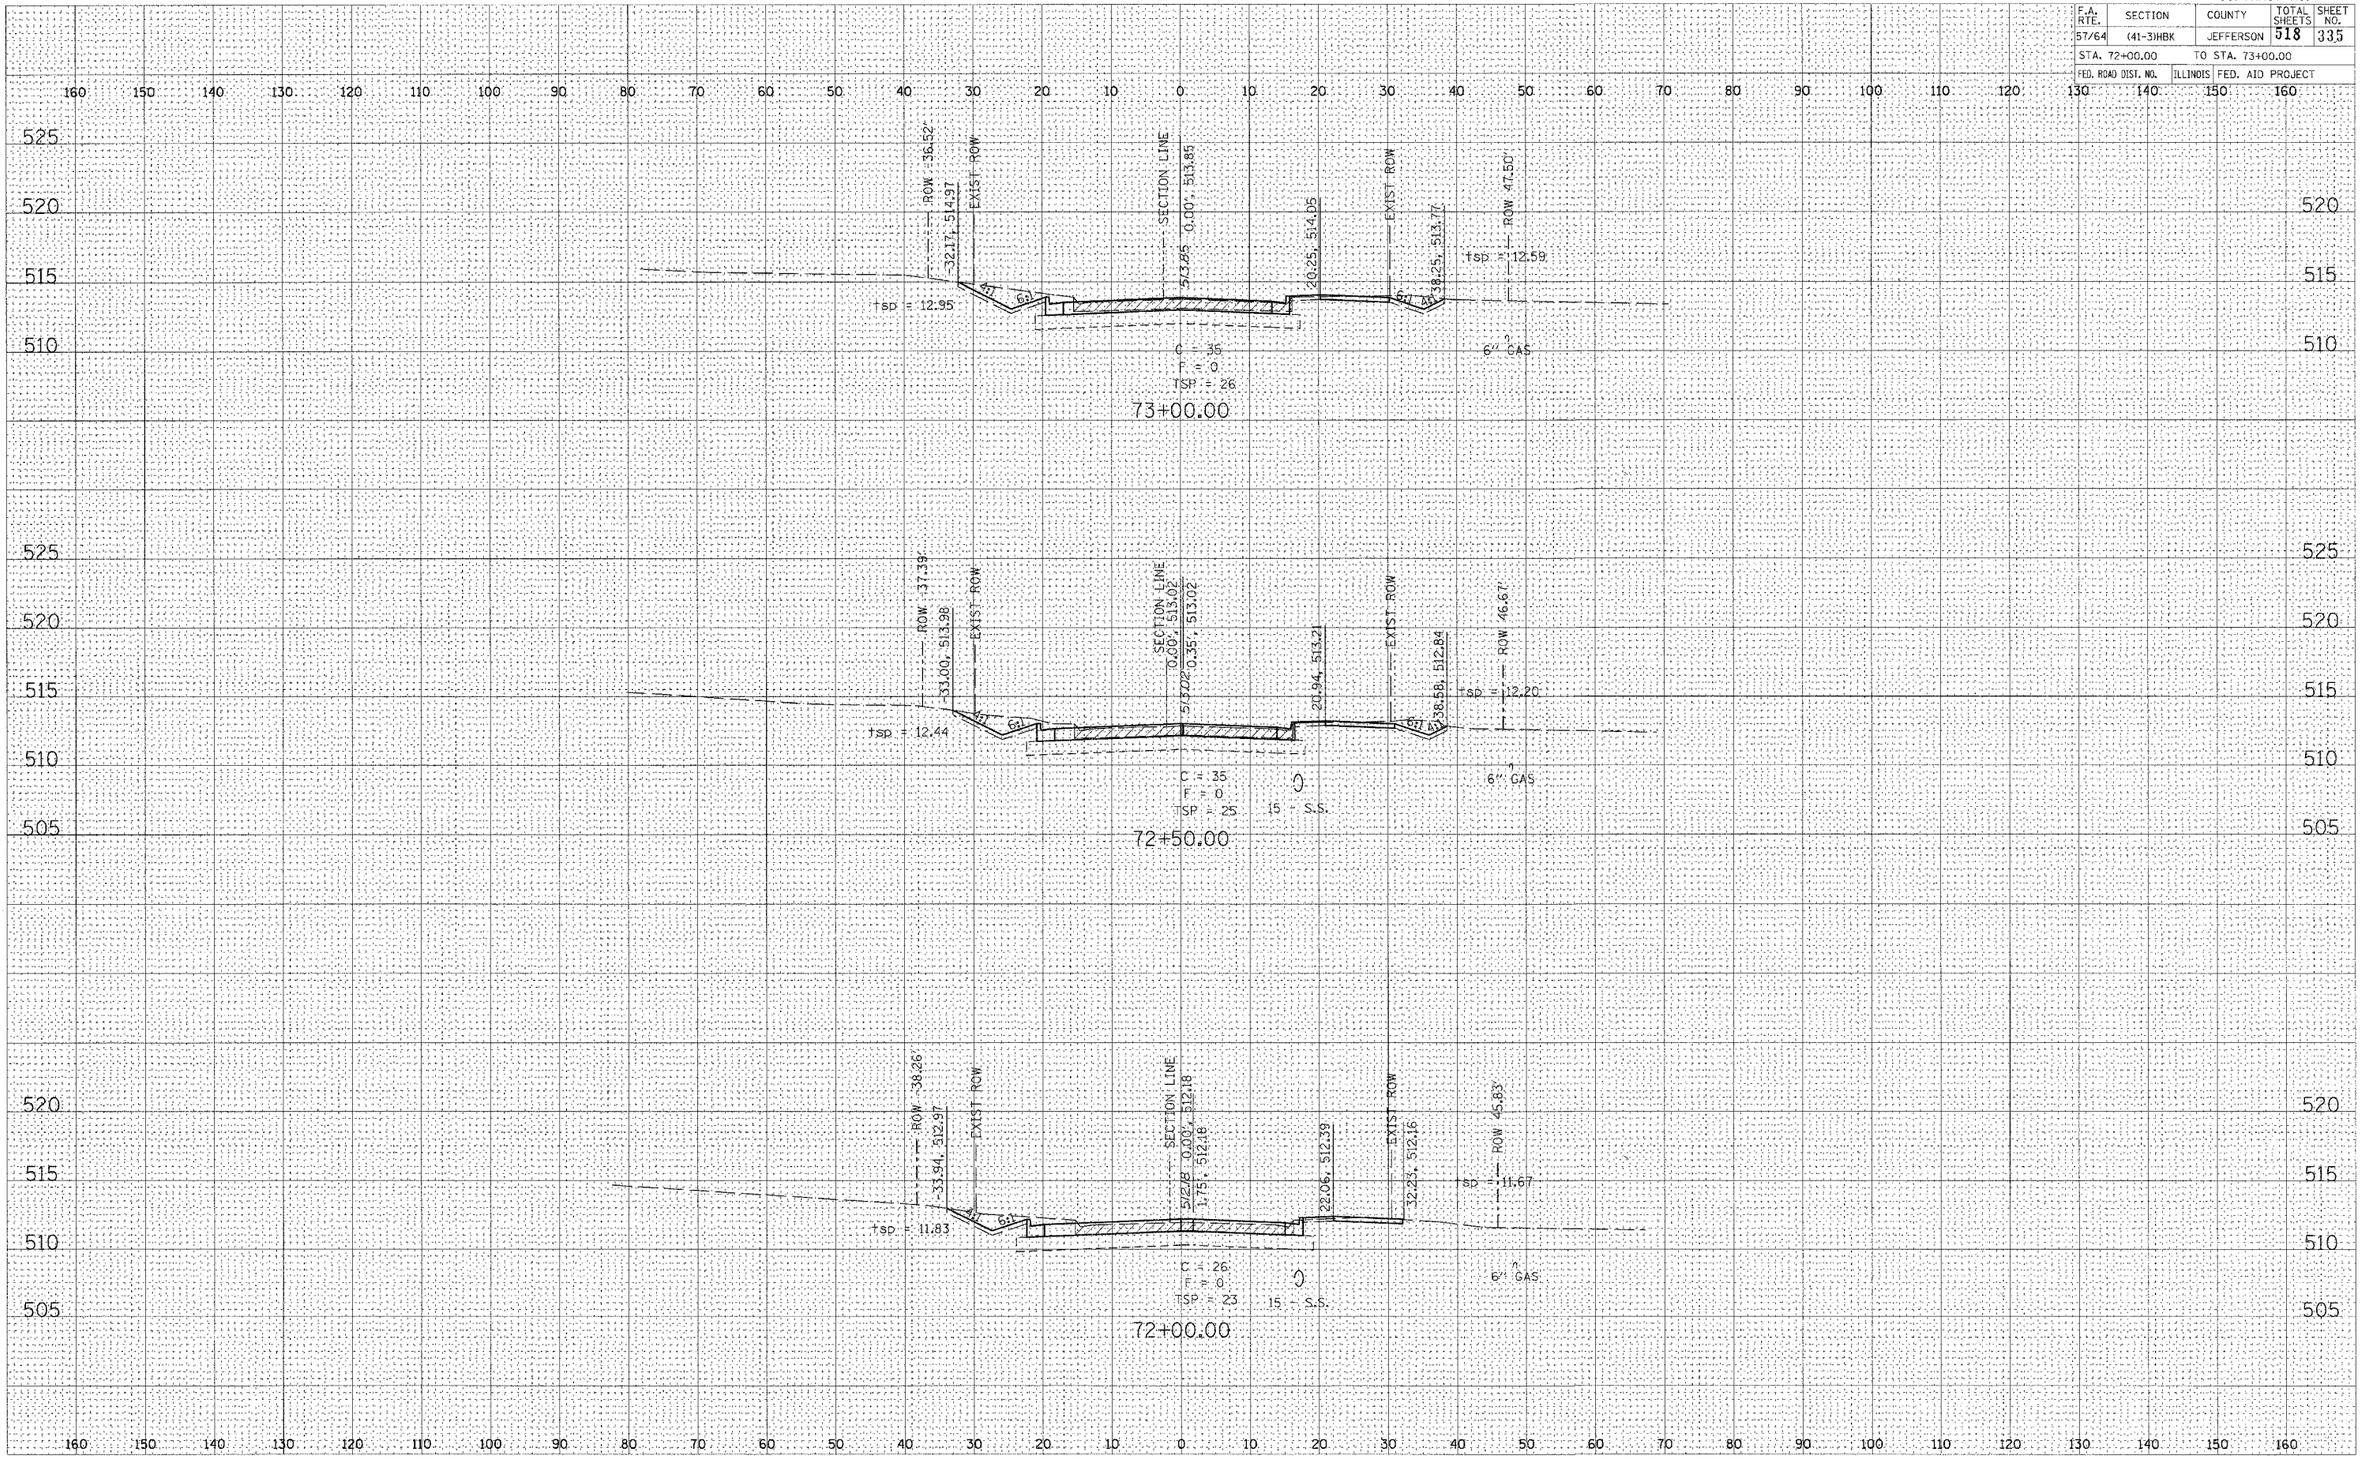

VETERANS MEMORIAL DRIVE

FINAL SURVEY — NOTE BOOK — NO.
SURVEYED — BY — DATE
PLOTTED
TYPED
AREAS
AREAS CHECKED

ORIGINAL SURVEY — NOTE BOOK — NO.
SURVEYED — BY — DATE
PLOTTED
TYPED
AREAS
AREAS CHECKED

PLOT DATE = 8/3/2021 8:05:09 AM
FILE NAME = c:\projects\highway\2019\contract\sheets\c-fin-hwy-sht.dgn
PLOT SCALE = 10.0000 ' / IN.
USER NAME = kes