LAYOUT	KET	02/27/04
DRAWN	KET	02/27/04
REVIEWED	M.T.M.	03/22/07

ORIGINAL SURVEY		BY	DATE
NOTE BOOK	SURVEYED		
	PLOTTED		
	TEMPLATE		
	AREAS		
NO.	AREAS CHECKED		

FINAL SURVEY		BY	DATE
NOTE BOOK	SURVEYED		
	PLOTTED		
	TEMPLATE		
	AREAS		
NO.	AREAS CHECKED		

03\21\2007.02:16 PM
I:\98 jobs\98s2019d\Road\Sheet\C-401S45.dgn

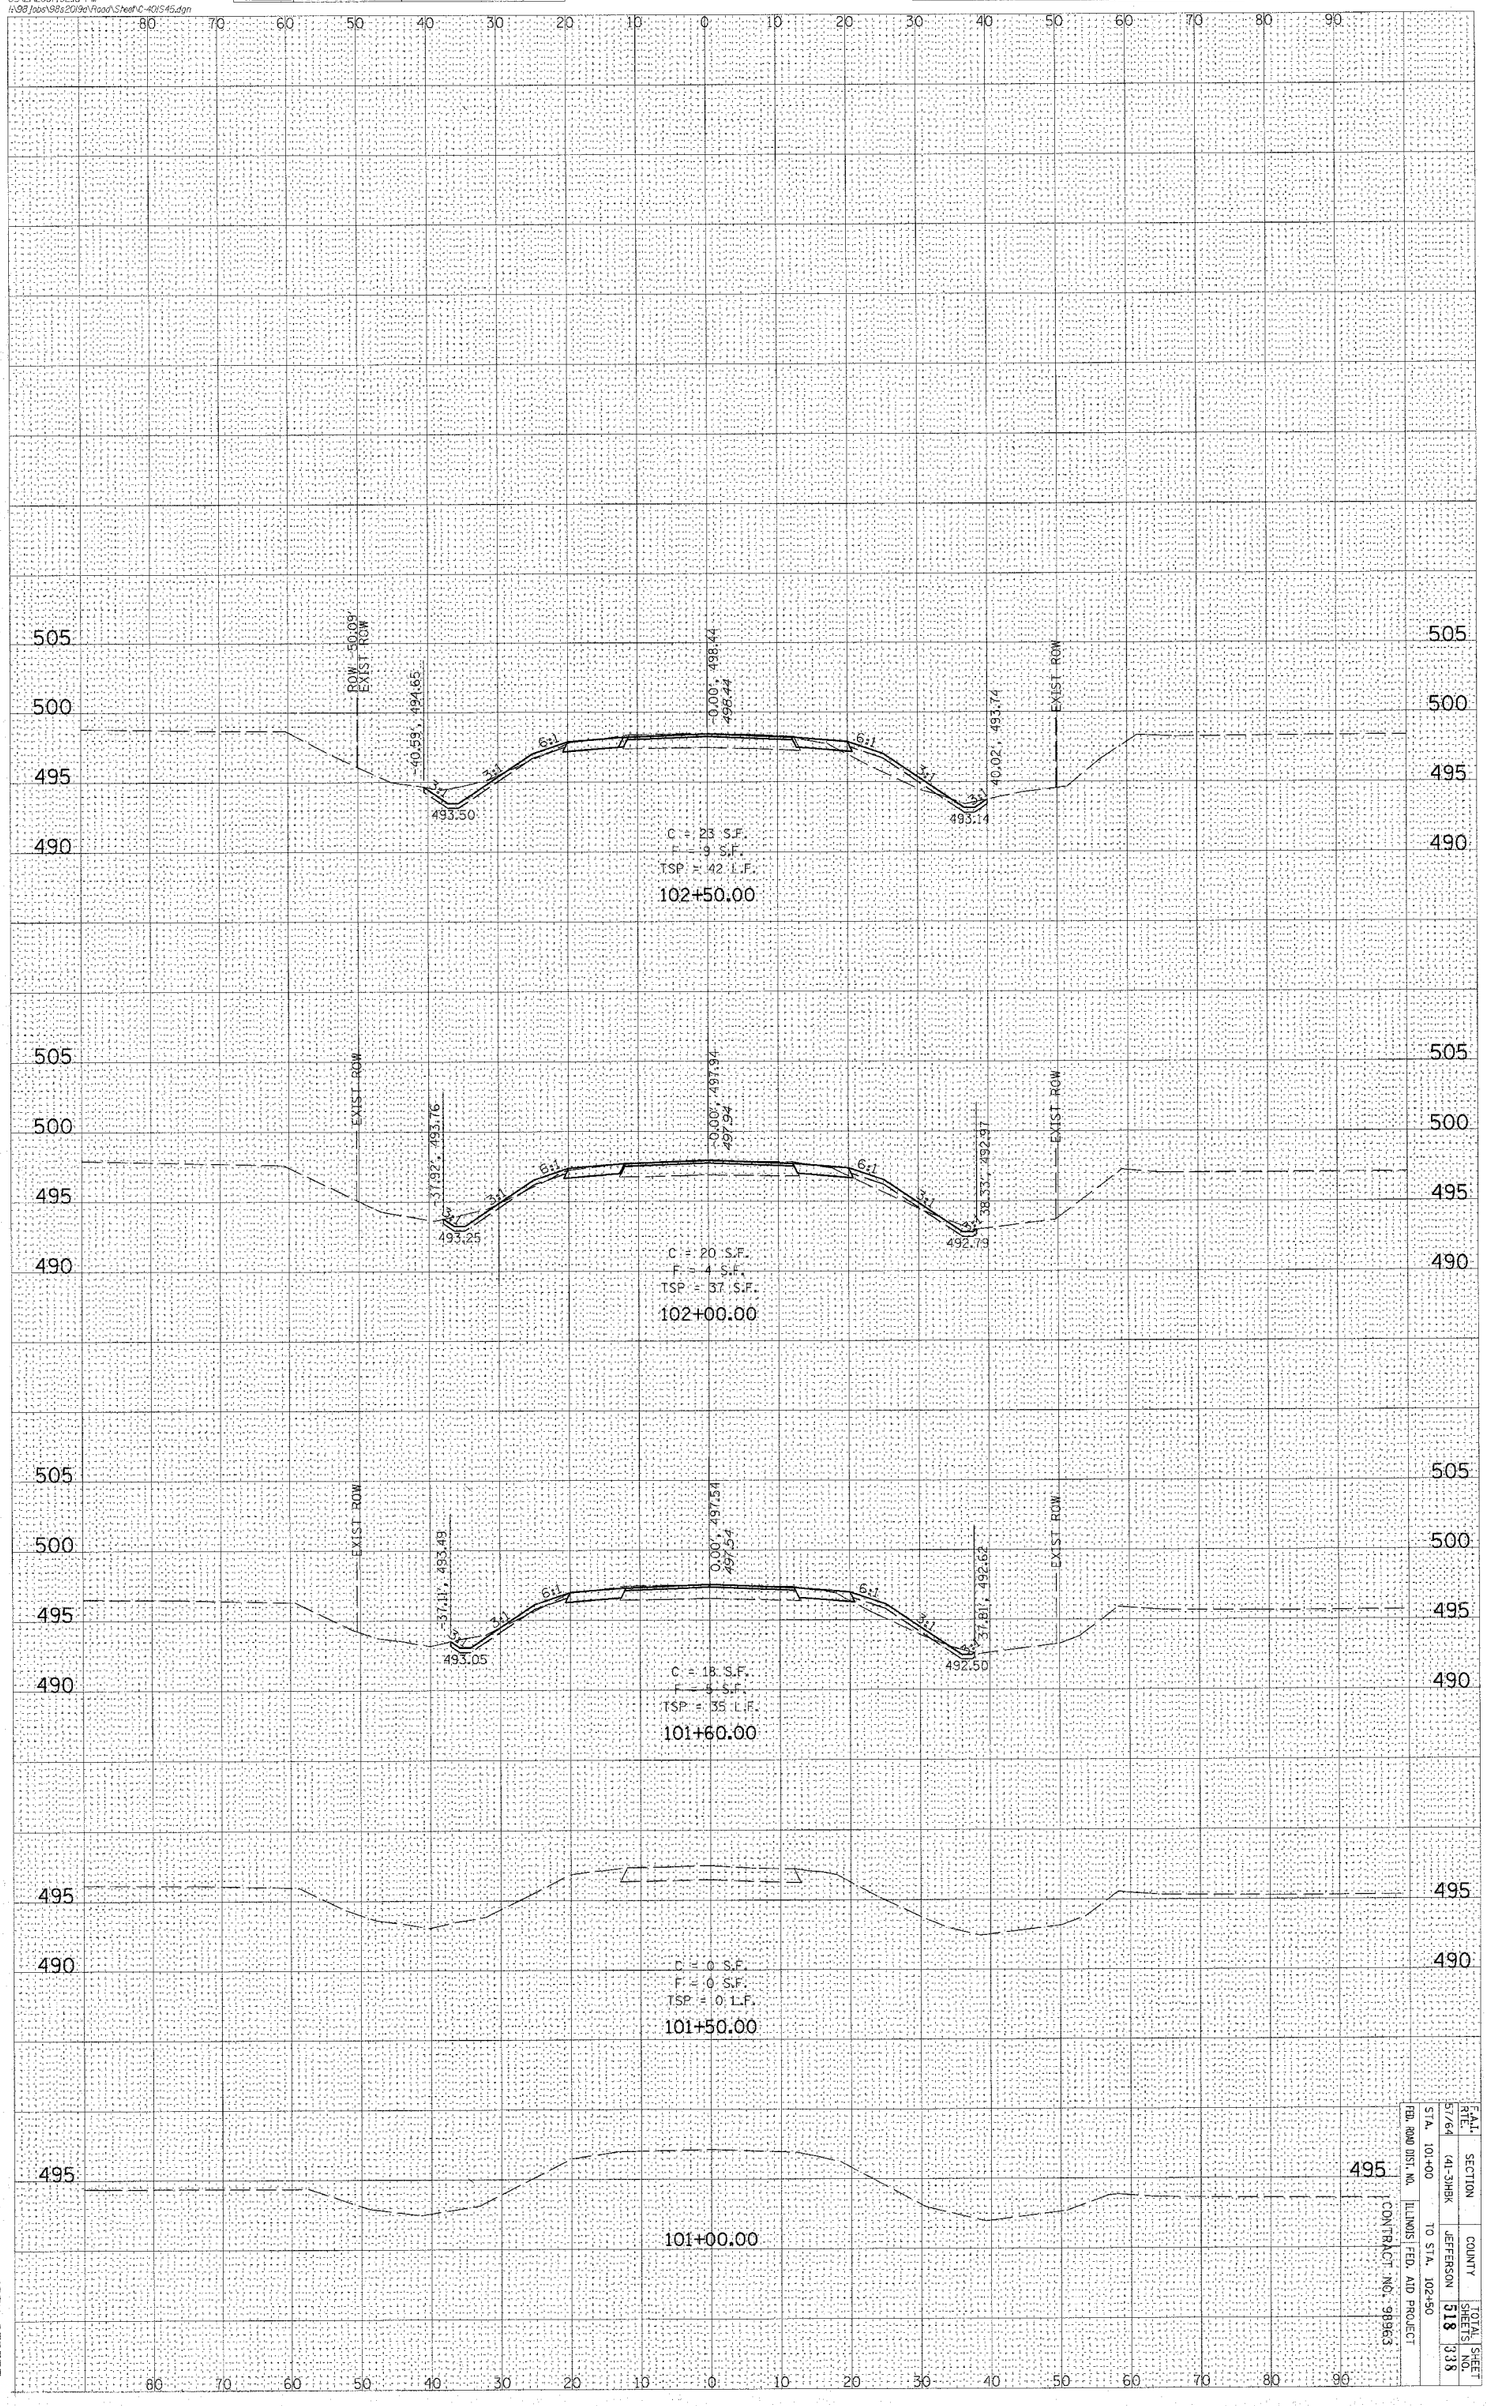

F.A.I. RTE.	SECTION	COUNTY	TOTAL SHEETS	SHEET NO.
57/64	(41-3)HBK	JEFFERSON	518	338
STA. 101+00	TO STA. 102+50			
FED. ROAD DIST. NO.	ILLINOIS	FED. AID PROJECT		

CONTRACT NO. 98963

45TH STREET