CONTRACT NO.

F.A. RTE.	SECTION	COUNTY	TOTAL SHEETS	SHEET NO.
57/64	(41-3)HBK	JEFFERSON	518	342
STA. 192+00.00		TO STA. 192+50.00		
FED. ROAD DIST. NO.		ILLINOIS	FED. AID PROJECT	

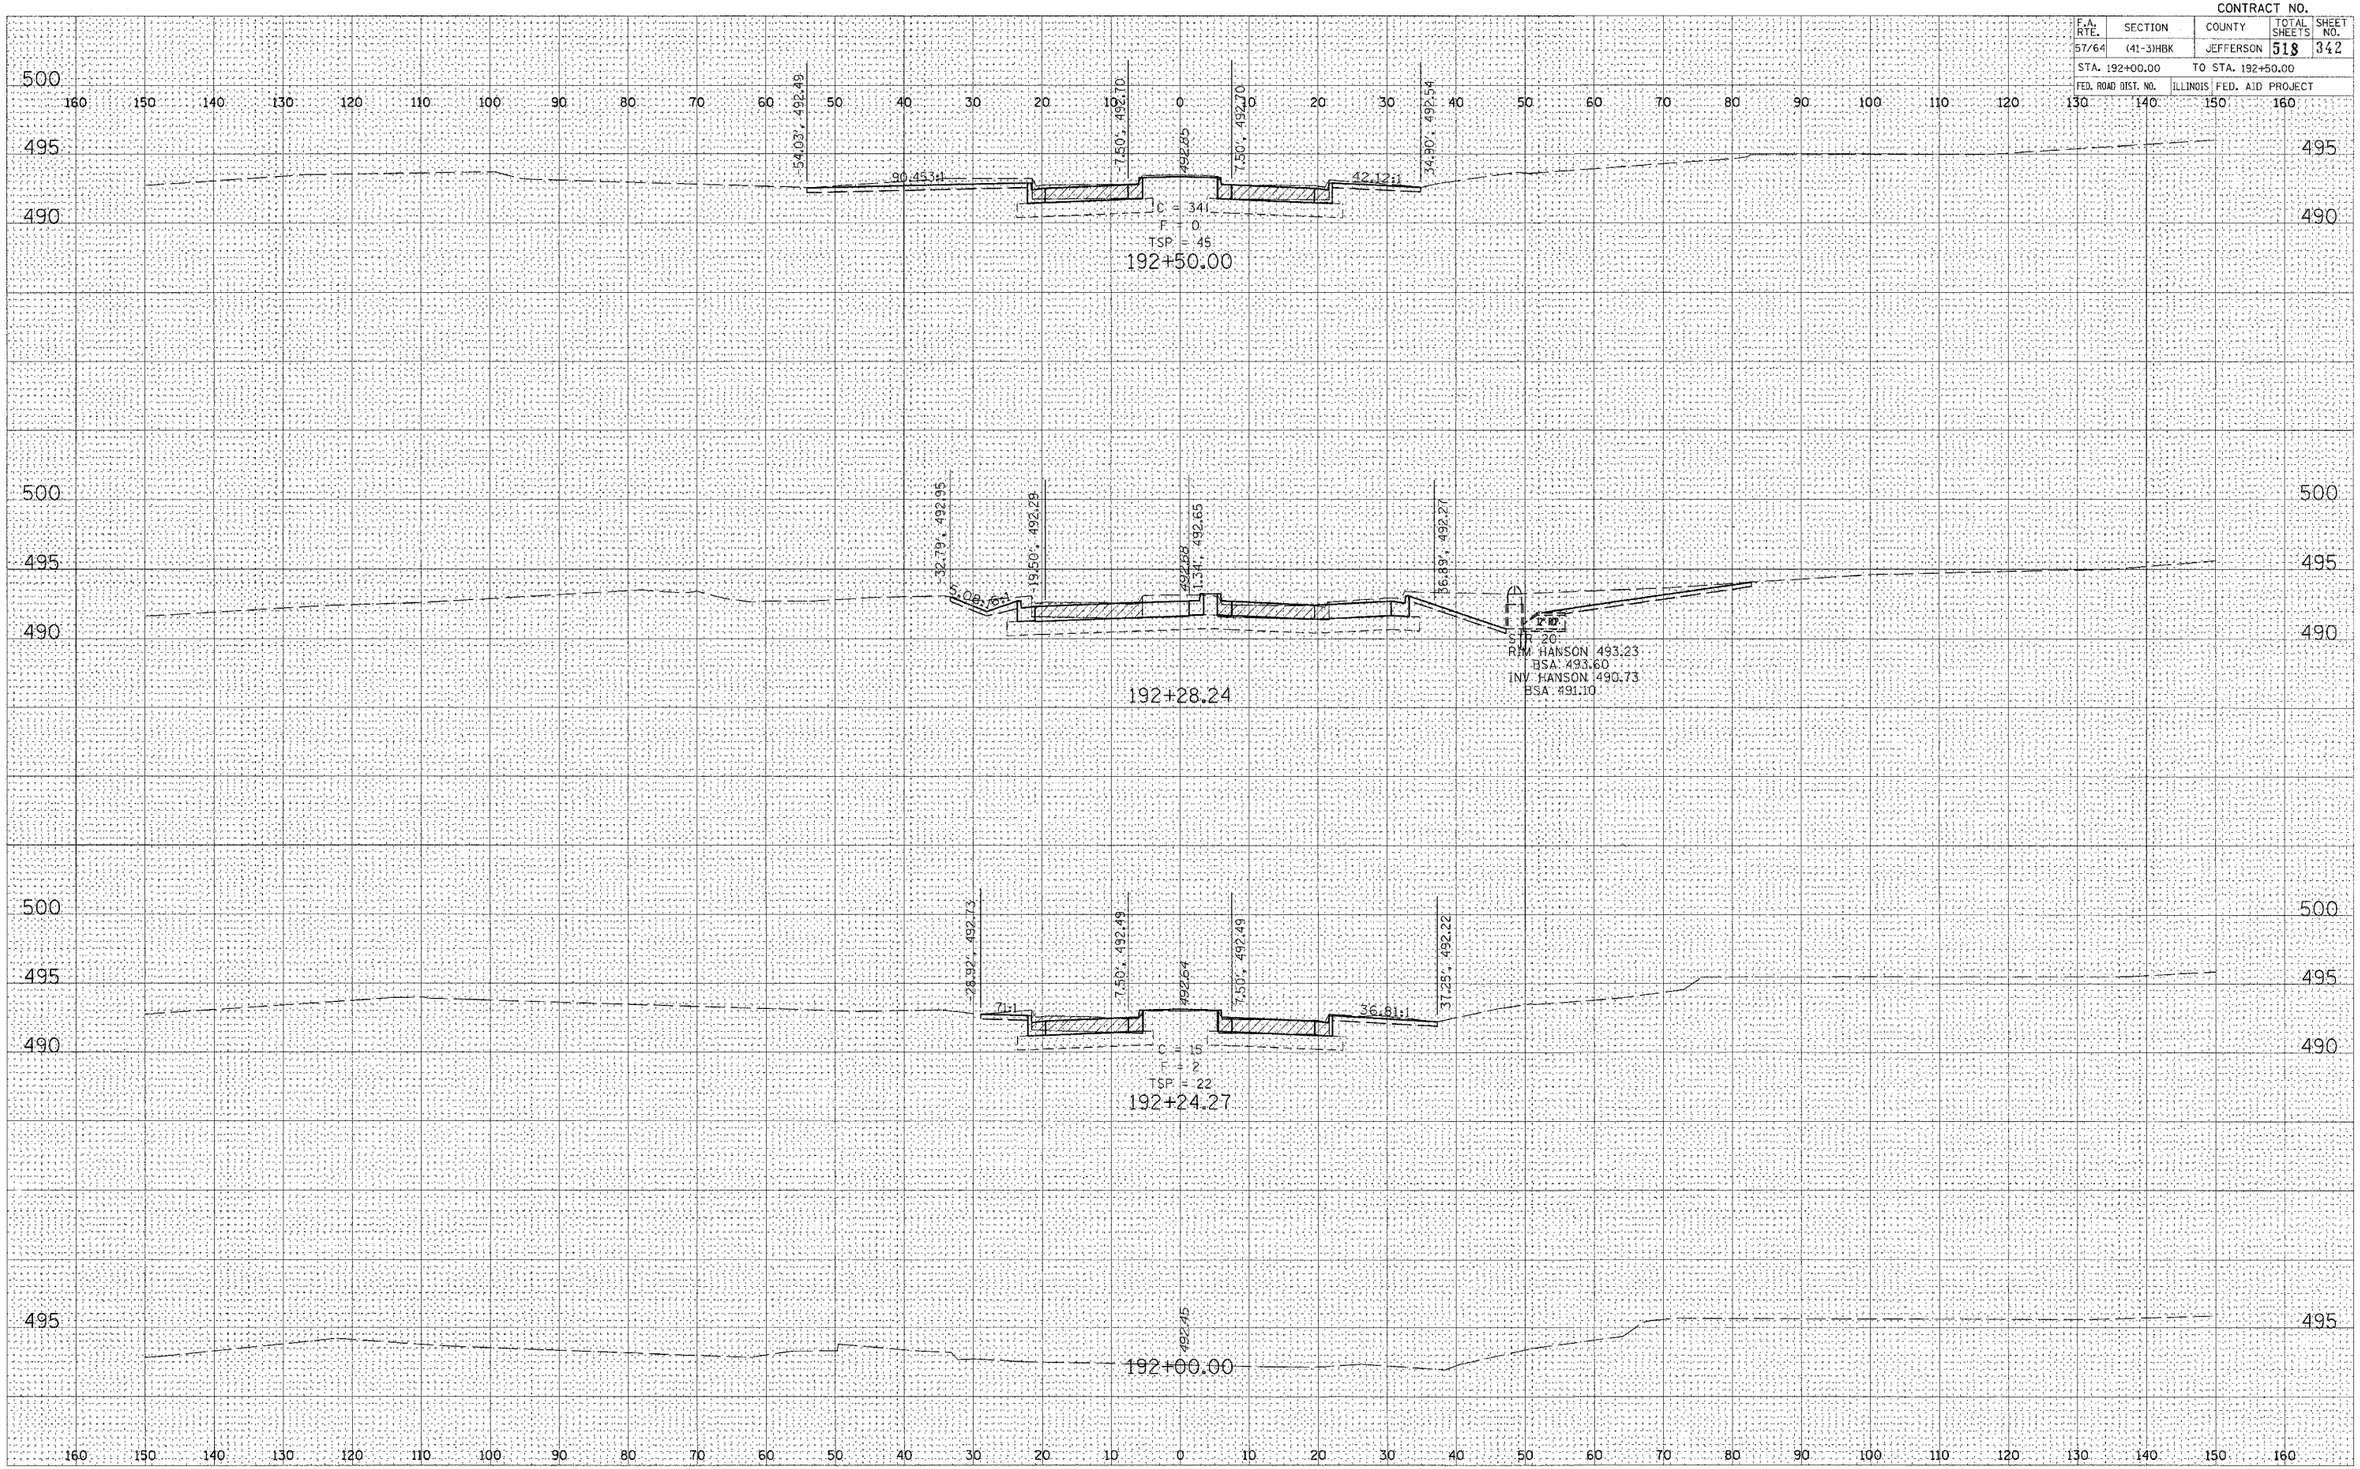

42ND STREET

FINAL SURVEY NOTE BOOK	SURVEYED	BY	DATE
	PLOTTED		
	TYPED		
	TRIANGULATE AREAS		
NO.	AREAS CHECKED		

ORIGINAL SURVEY	SURVEYED	BY	DATE
	PLOTTED		
	TYPED		
NO.	AREAS CHECKED		

PLOT DATE = 03/21/2007 09:20 AM
FILE NAME = i:\98jobs\98b2815\mond\sheet\cr57642sht.dgn
PLOT SCALE = 10.2000 ' / IN.
USER NAME = Kat