CONTRACT NO.

F.A. RTE.	SECTION	COUNTY	TOTAL SHEETS	SHEET NO.
57/64	(41-3)HBK	JEFFERSON	518	343
STA. 193+00.00		TO STA. 193+60.00		
FED. ROAD DIST. NO.	ILLINOIS	FED. AID PROJECT		

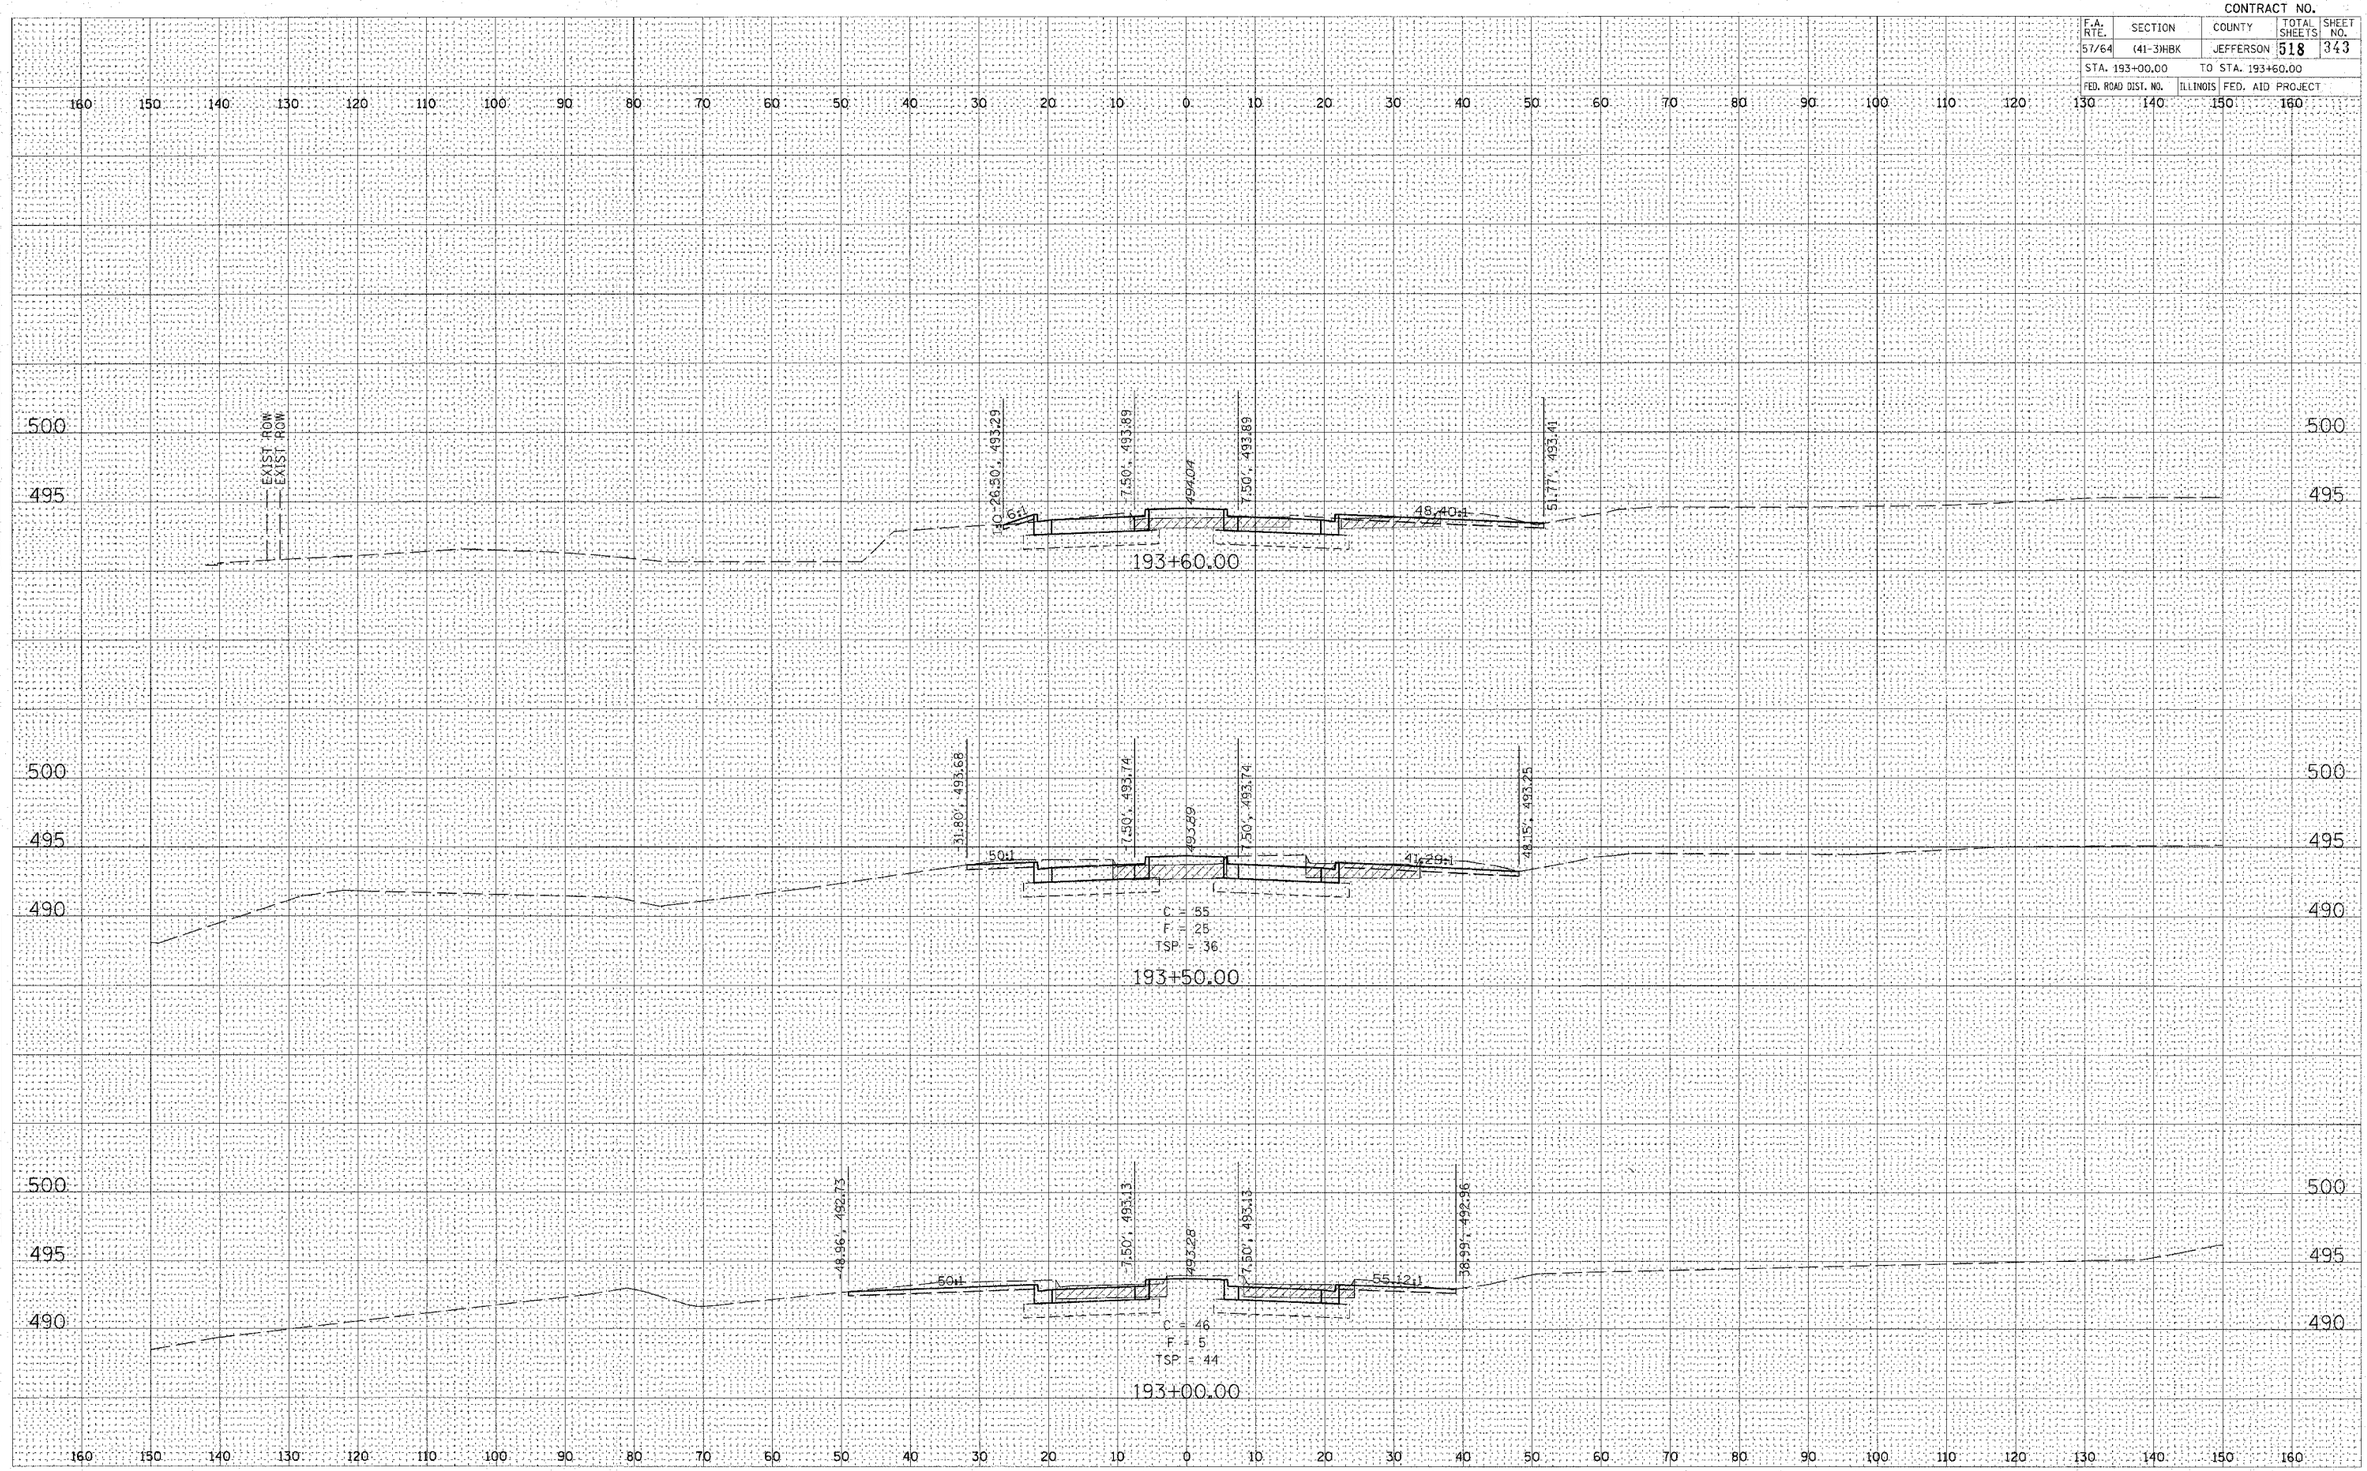

42ND STREET

FINAL SURVEY | NOTE BOOK NO. | SURVEYED | PLOTTED | TEMPLATE | AREAS | AREAS CHECKED | BY | DATE

ORIGINAL SURVEY | NOTE BOOK NO. | SURVEYED | PLOTTED | TEMPLATE | AREAS | AREAS CHECKED | BY | DATE

PLOT DATE = 03\21\2007, 06:20 AM
FILE NAME = i:\98jobs\98s2019a\road\sheet\c-[illegible]
PLOT SCALE = 10.0000 ' / IN.
USER NAME = Ket