CONTRACT NO.

F.A. RTE.	SECTION	COUNTY	TOTAL SHEETS	SHEET NO.
57/64	(41-3)HBK	JEFFERSON	518	350
STA. 198+25.00		TO STA. 198+50.00		
FED. ROAD DIST. NO.	ILLINOIS	FED. AID PROJECT		

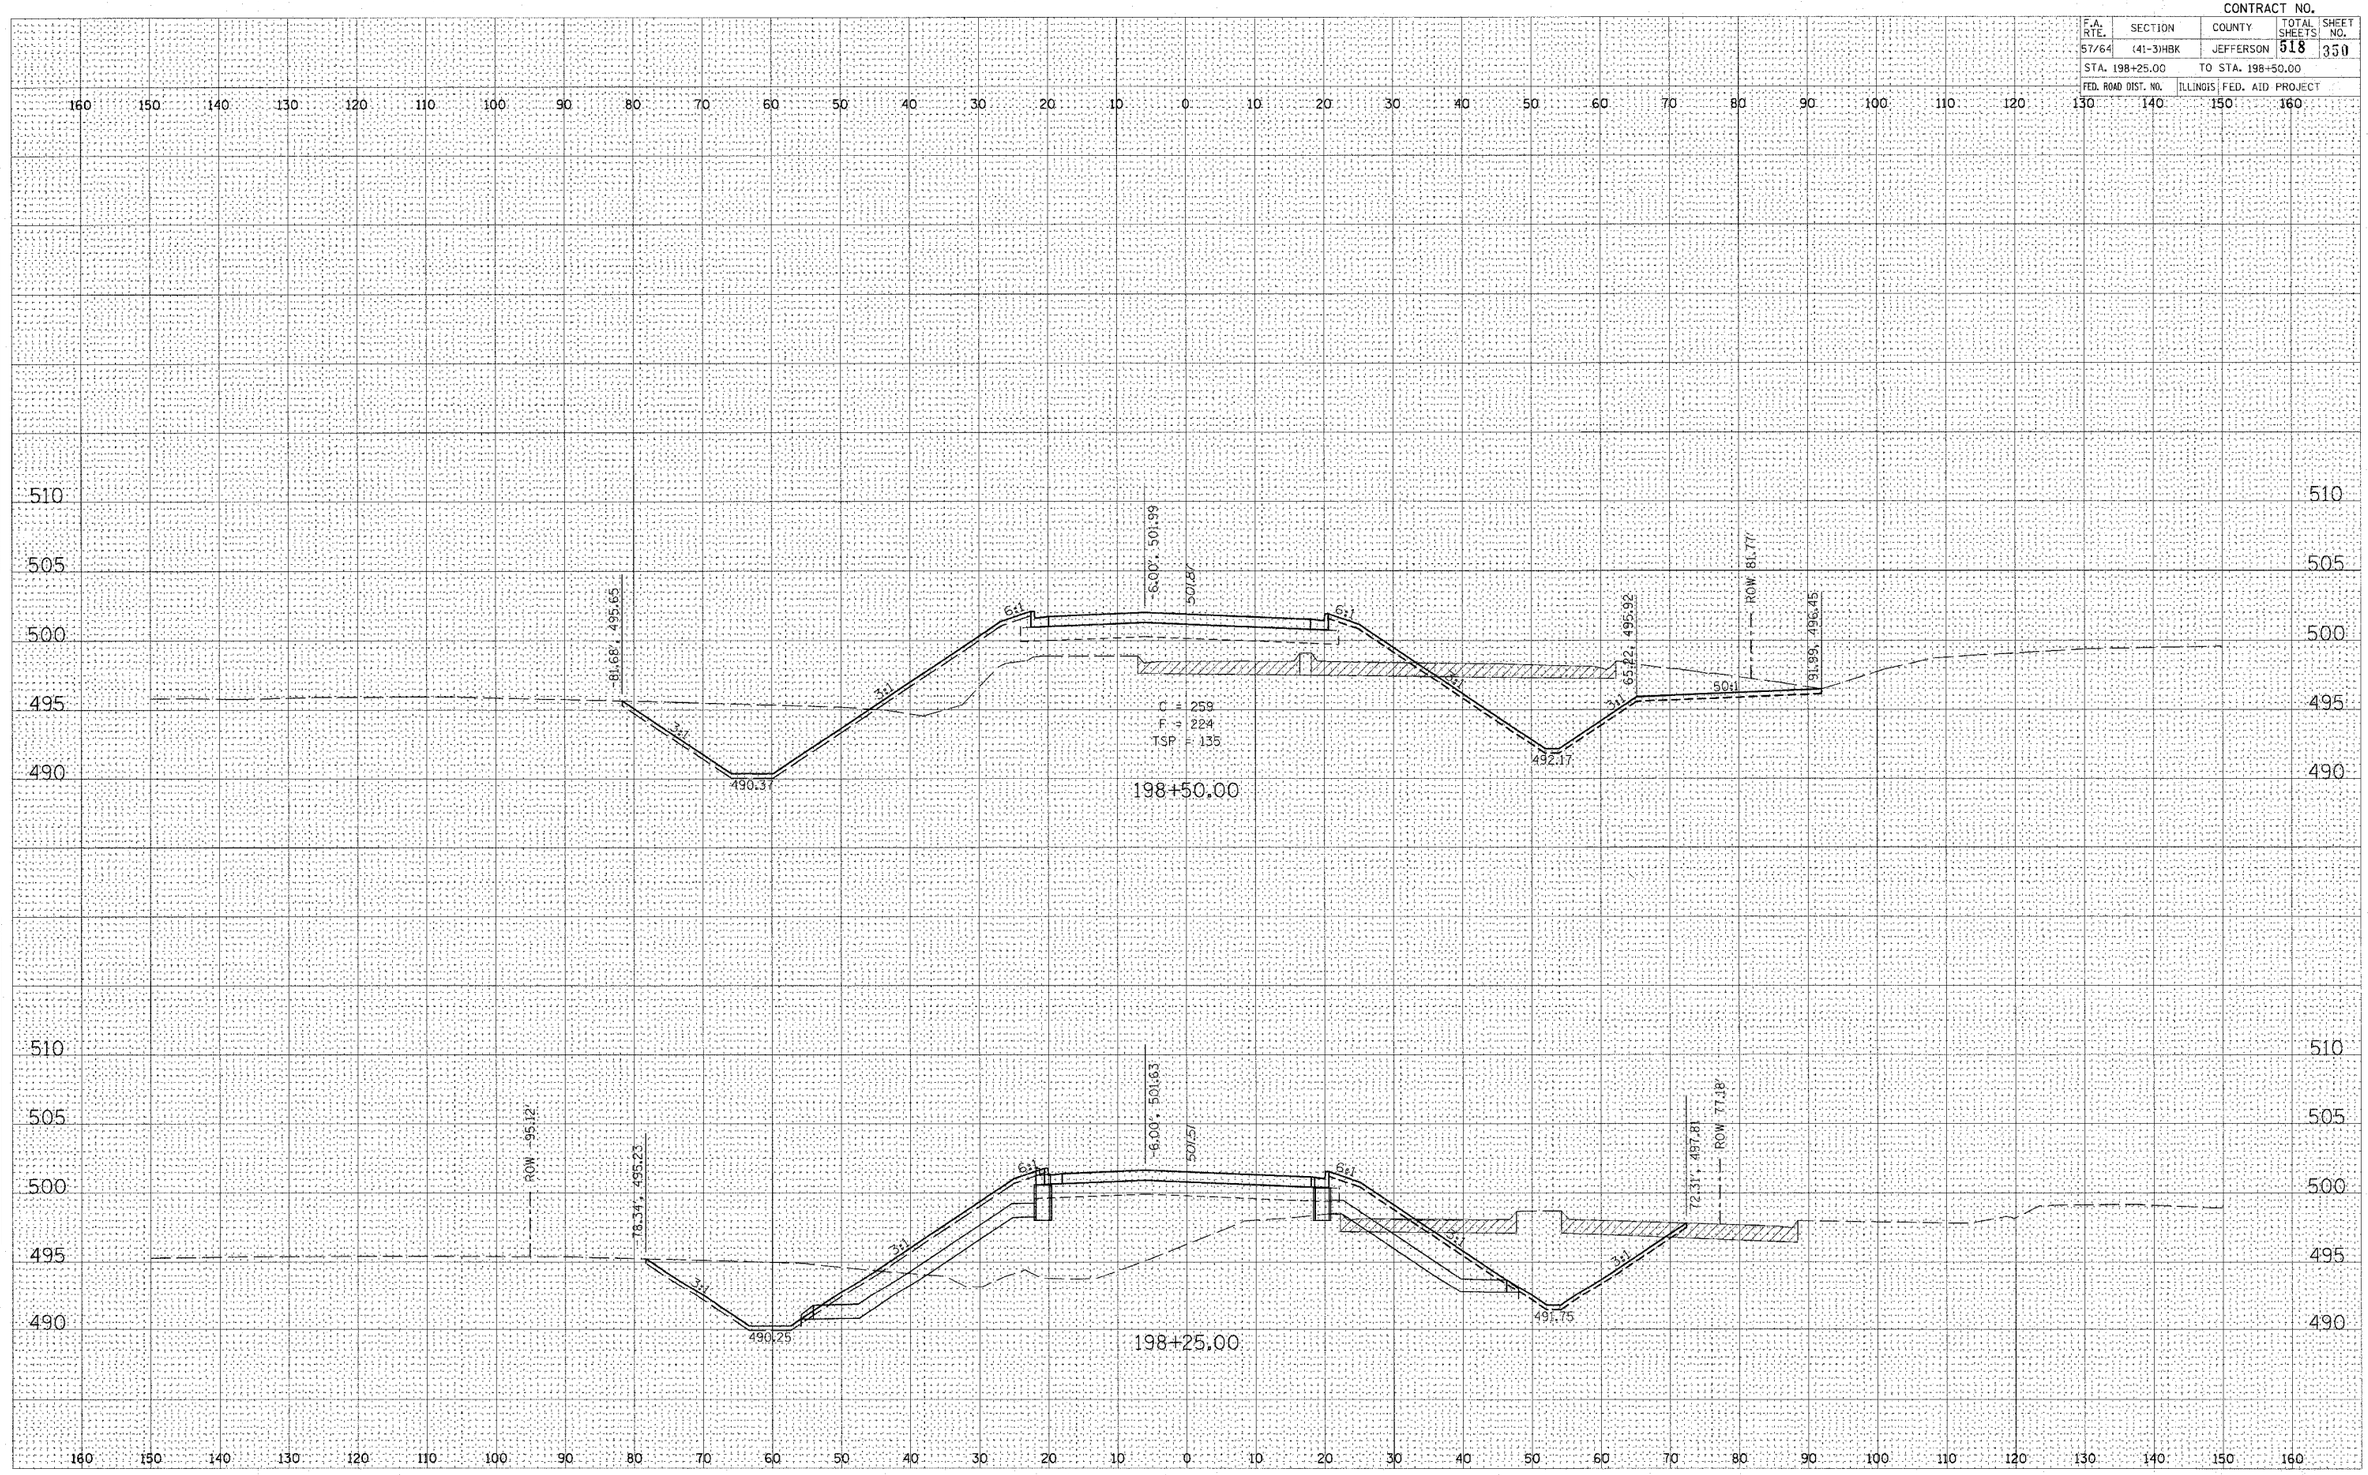

42ND STREET

FINAL SURVEY — NOTE BOOK — NO. — BY — DATE
SURVEYED — PLOTTED — TYPED — AREAS — AREAS CHECKED

ORIGINAL SURVEY — NO. — BY — DATE
SURVEYED — PLOTTED — TYPED — AREAS — AREAS CHECKED

PLOT DATE = 03/21/2007 09:21 AM
FILE NAME = i:\19\jobs\19s2819a\cross\sheet\xs-42nd.dgn
PLOT SCALE = 10.0000 ' / IN.
USER NAME = Kes