CONTRACT NO.

F.A. RTE.	SECTION	COUNTY	TOTAL SHEETS	SHEET NO.
57/64	(41-3)HBK	JEFFERSON	518	354
STA. 203+00.00		TO STA. 203+75.00		
FED. ROAD DIST. NO.	ILLINOIS	FED. AID PROJECT		

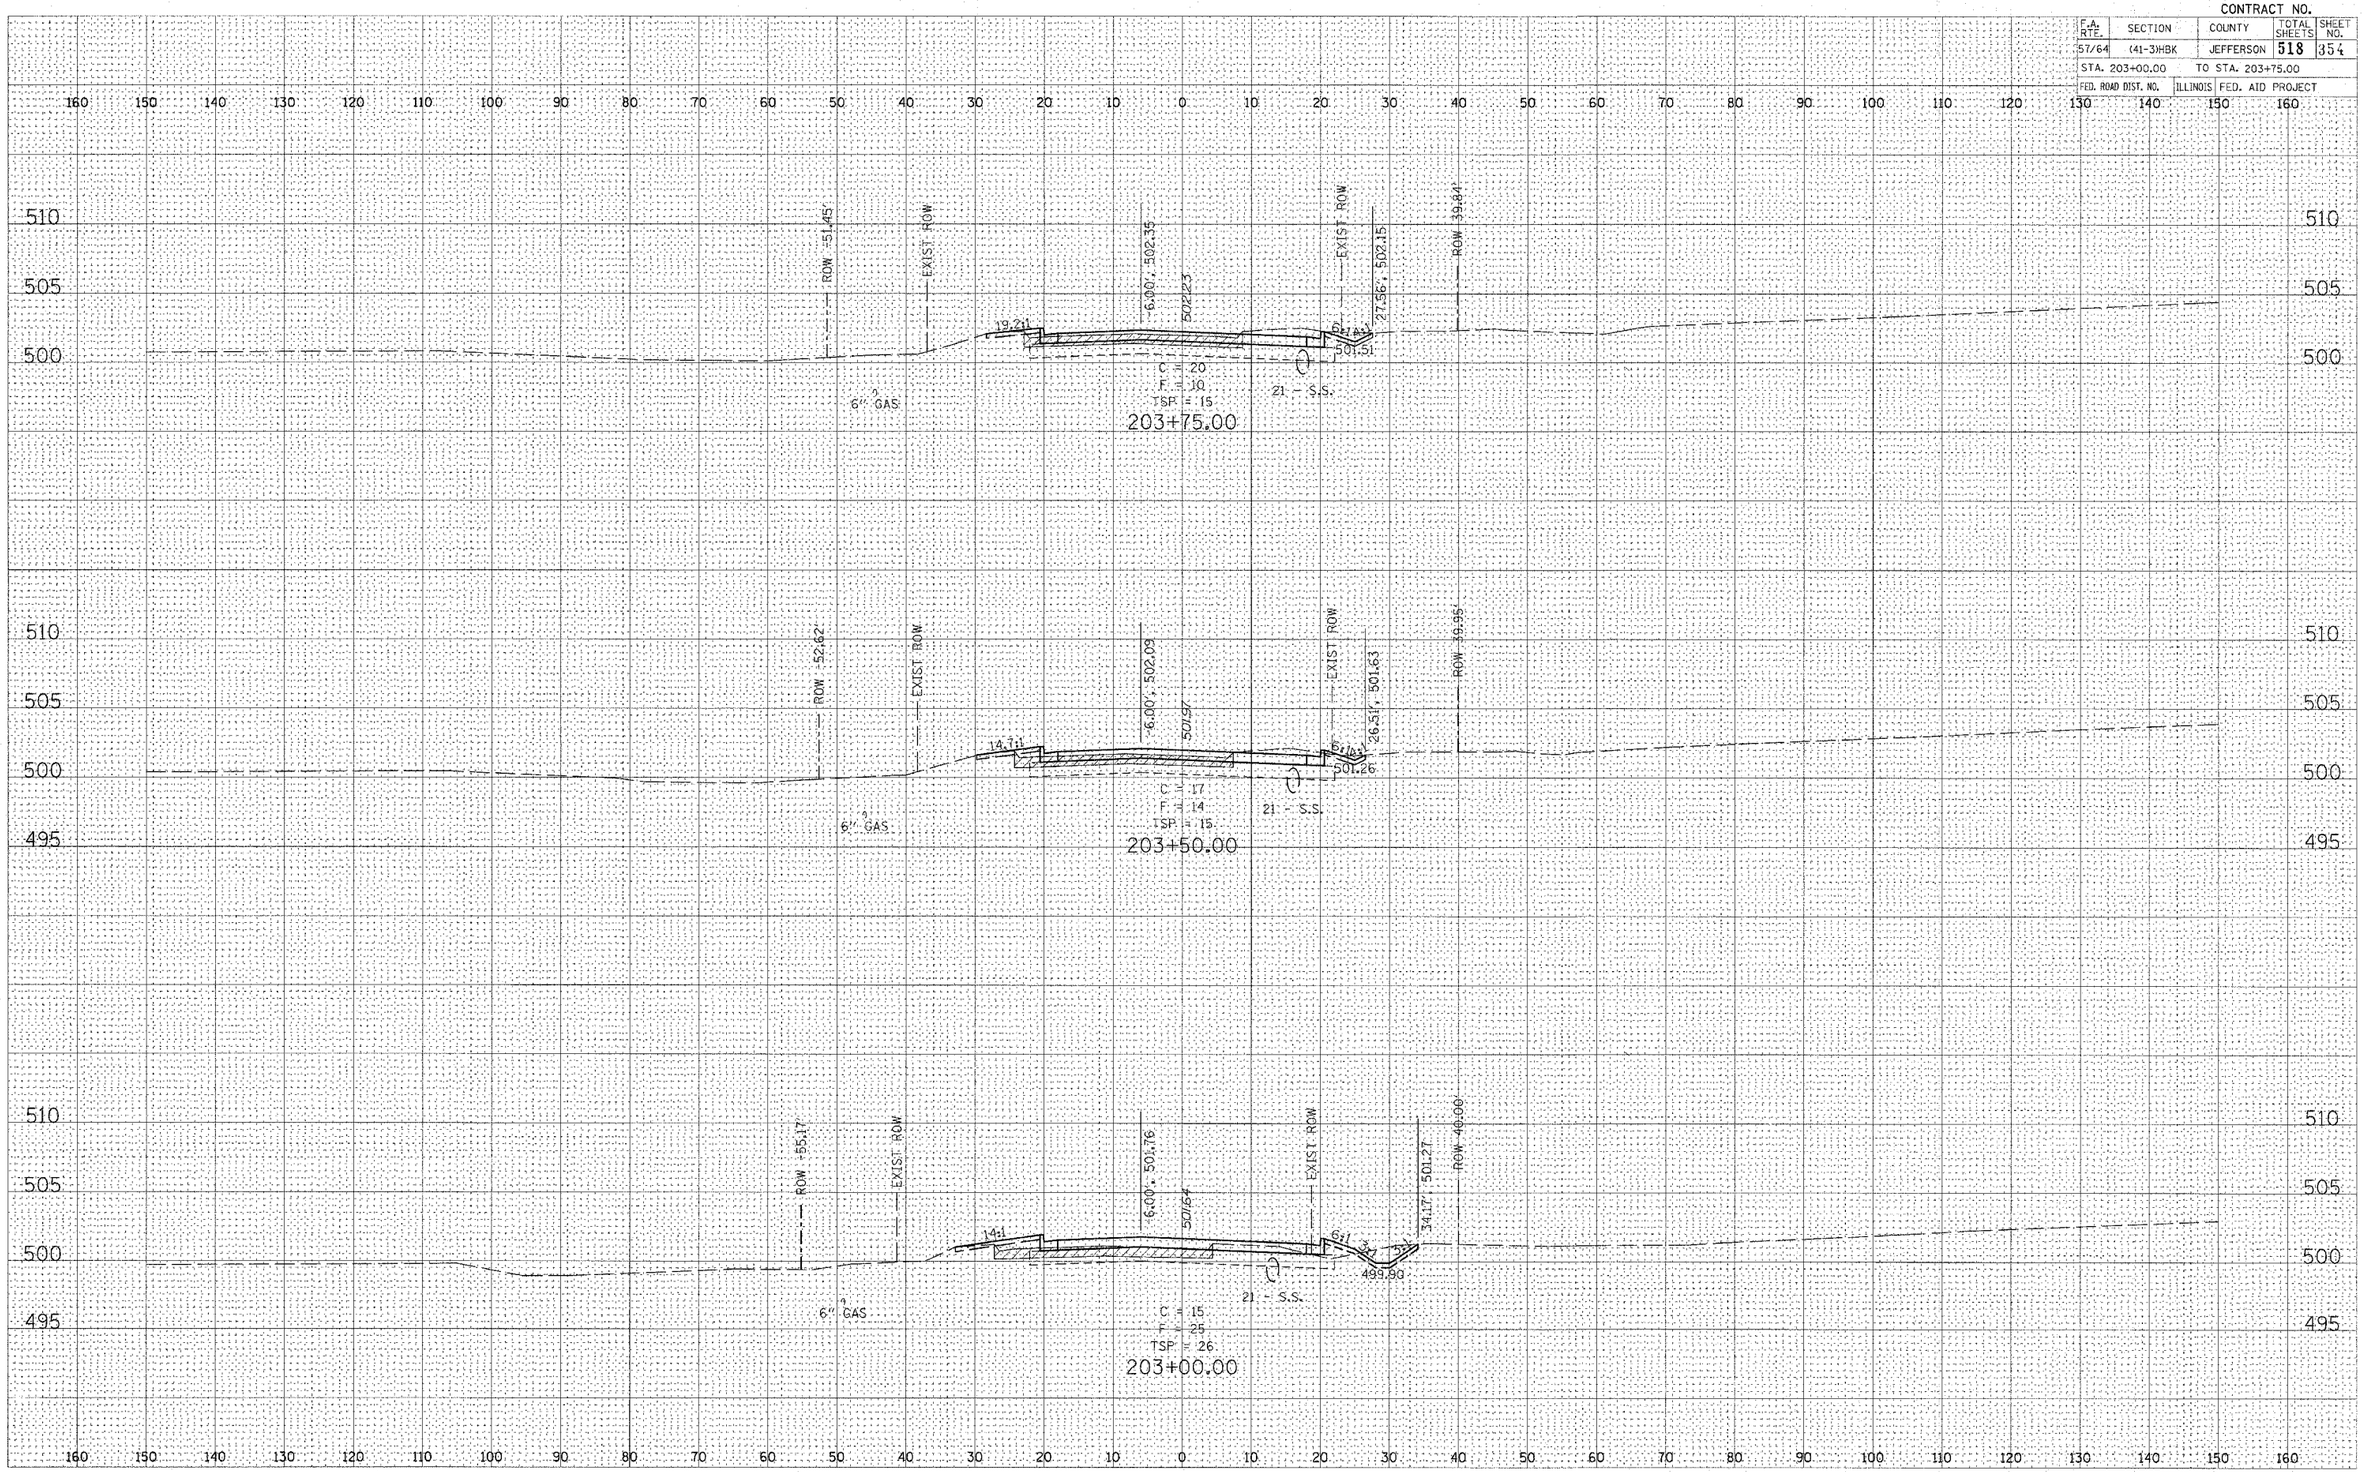

42ND STREET

FINAL SURVEY	SURVEYED	BY	DATE
NOTE BOOK	PLOTTED		
NO.	TRAPEZ AC.		
	AREAS		
	AREAS CHECKED		

ORIGINAL SURVEY	SURVEYED	BY	DATE
NOTE BOOK	PLOTTED		
NO.	TRAPEZ AC.		
	AREAS		
	AREAS CHECKED		

PLOT DATE = 03/21/2007 05:21 AM
FILE NAME = i:\98_jobs\98s2815a\road\sheet\cr-fp-42nd.dgn
PLOT SCALE = 10.0000 / / IN.
USER NAME = Kat