CONTRACT NO.

F.A. RTE.	SECTION	COUNTY	TOTAL SHEETS	SHEET NO.
57/64	(41-3)HBK	JEFFERSON	518	356
STA. 205+50.00		TO STA. 206+02.10		
FED. ROAD DIST. NO.	ILLINOIS	FED. AID PROJECT		

FINAL SURVEY	NOTE BOOK	NO.
SURVEYED		BY
PLOTTED		DATE
TEMPLATE		
AREAS		
AREAS CHECKED		

ORIGINAL SURVEY	
SURVEYED	
PLOTTED	
TEMPLATE	
AREAS	
AREAS CHECKED	
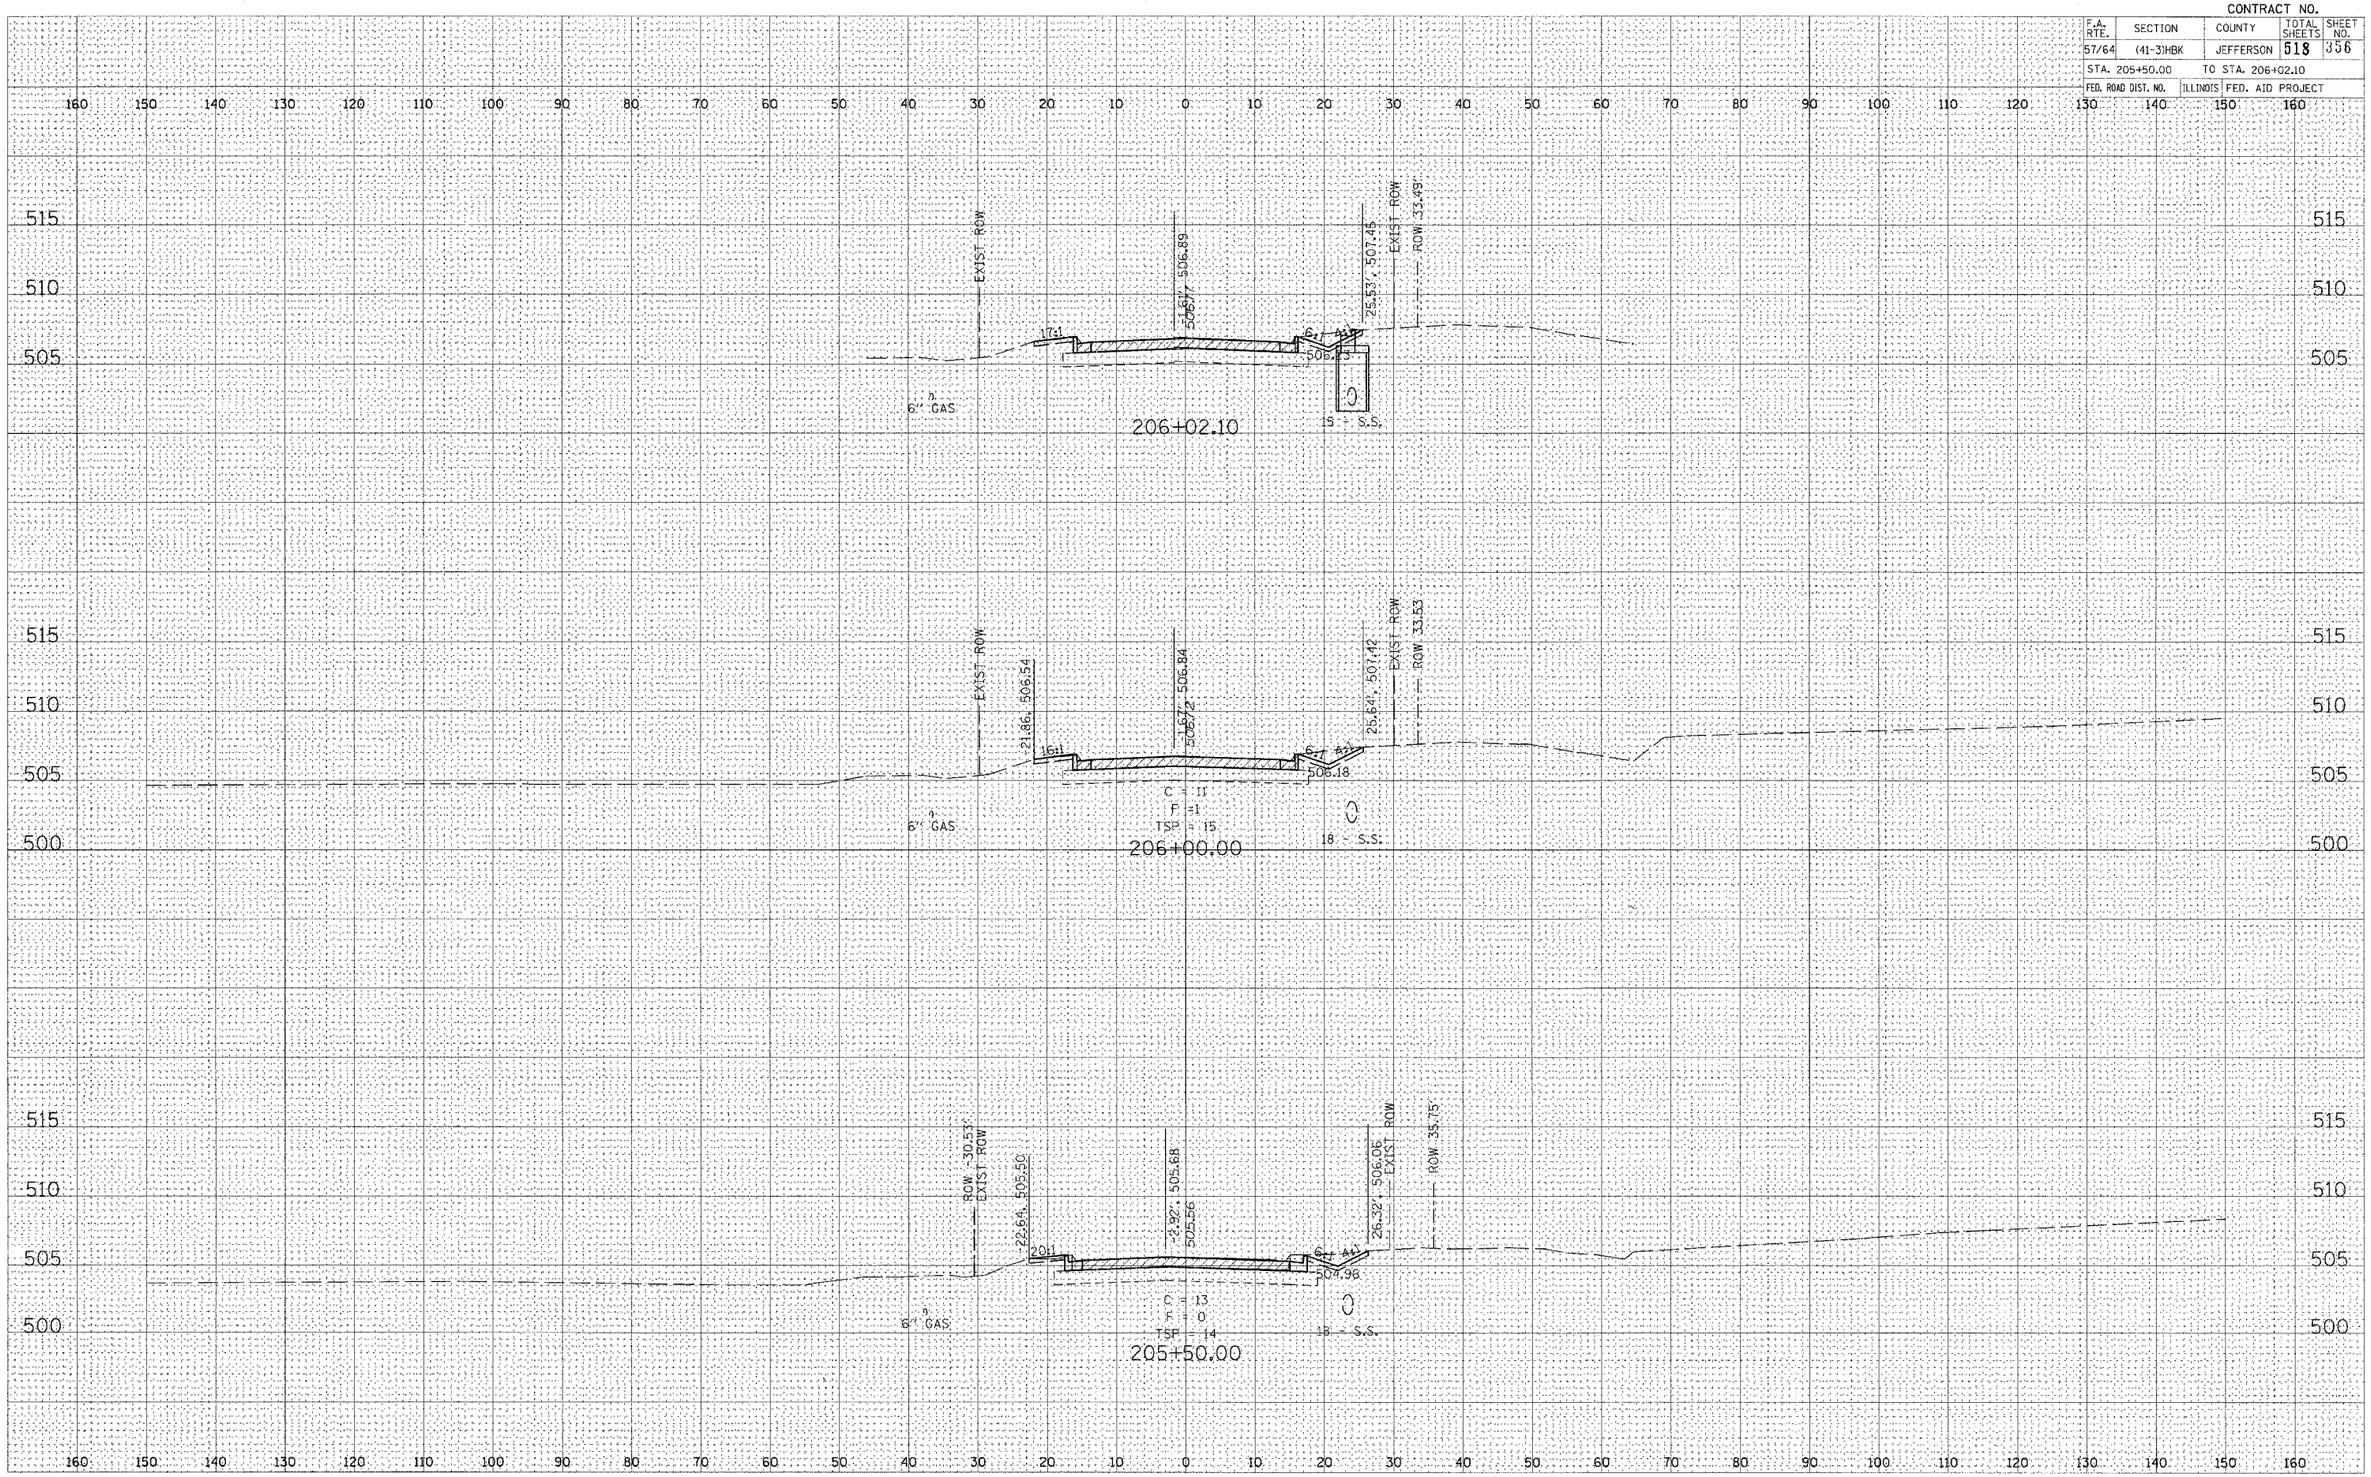
PLOT DATE = 03/21/2007, 06:21 AM
FILE NAME = i:\98_jobs\98c2815a\roda\sheets\c-sht-42.dgn
PLOT SCALE = 10.0000 / / IN.
USER NAME = Kde