CONTRACT NO. 98963

F.A.I. RTE.	SECTION	COUNTY	TOTAL SHEETS	SHEET NO.
57/64	(41-3)HBK	JEFFERSON	518	359
STA. 301+50.00		TO STA. 302+00.00		
FED. ROAD DIST. NO.	ILLINOIS	FED. AID PROJECT		

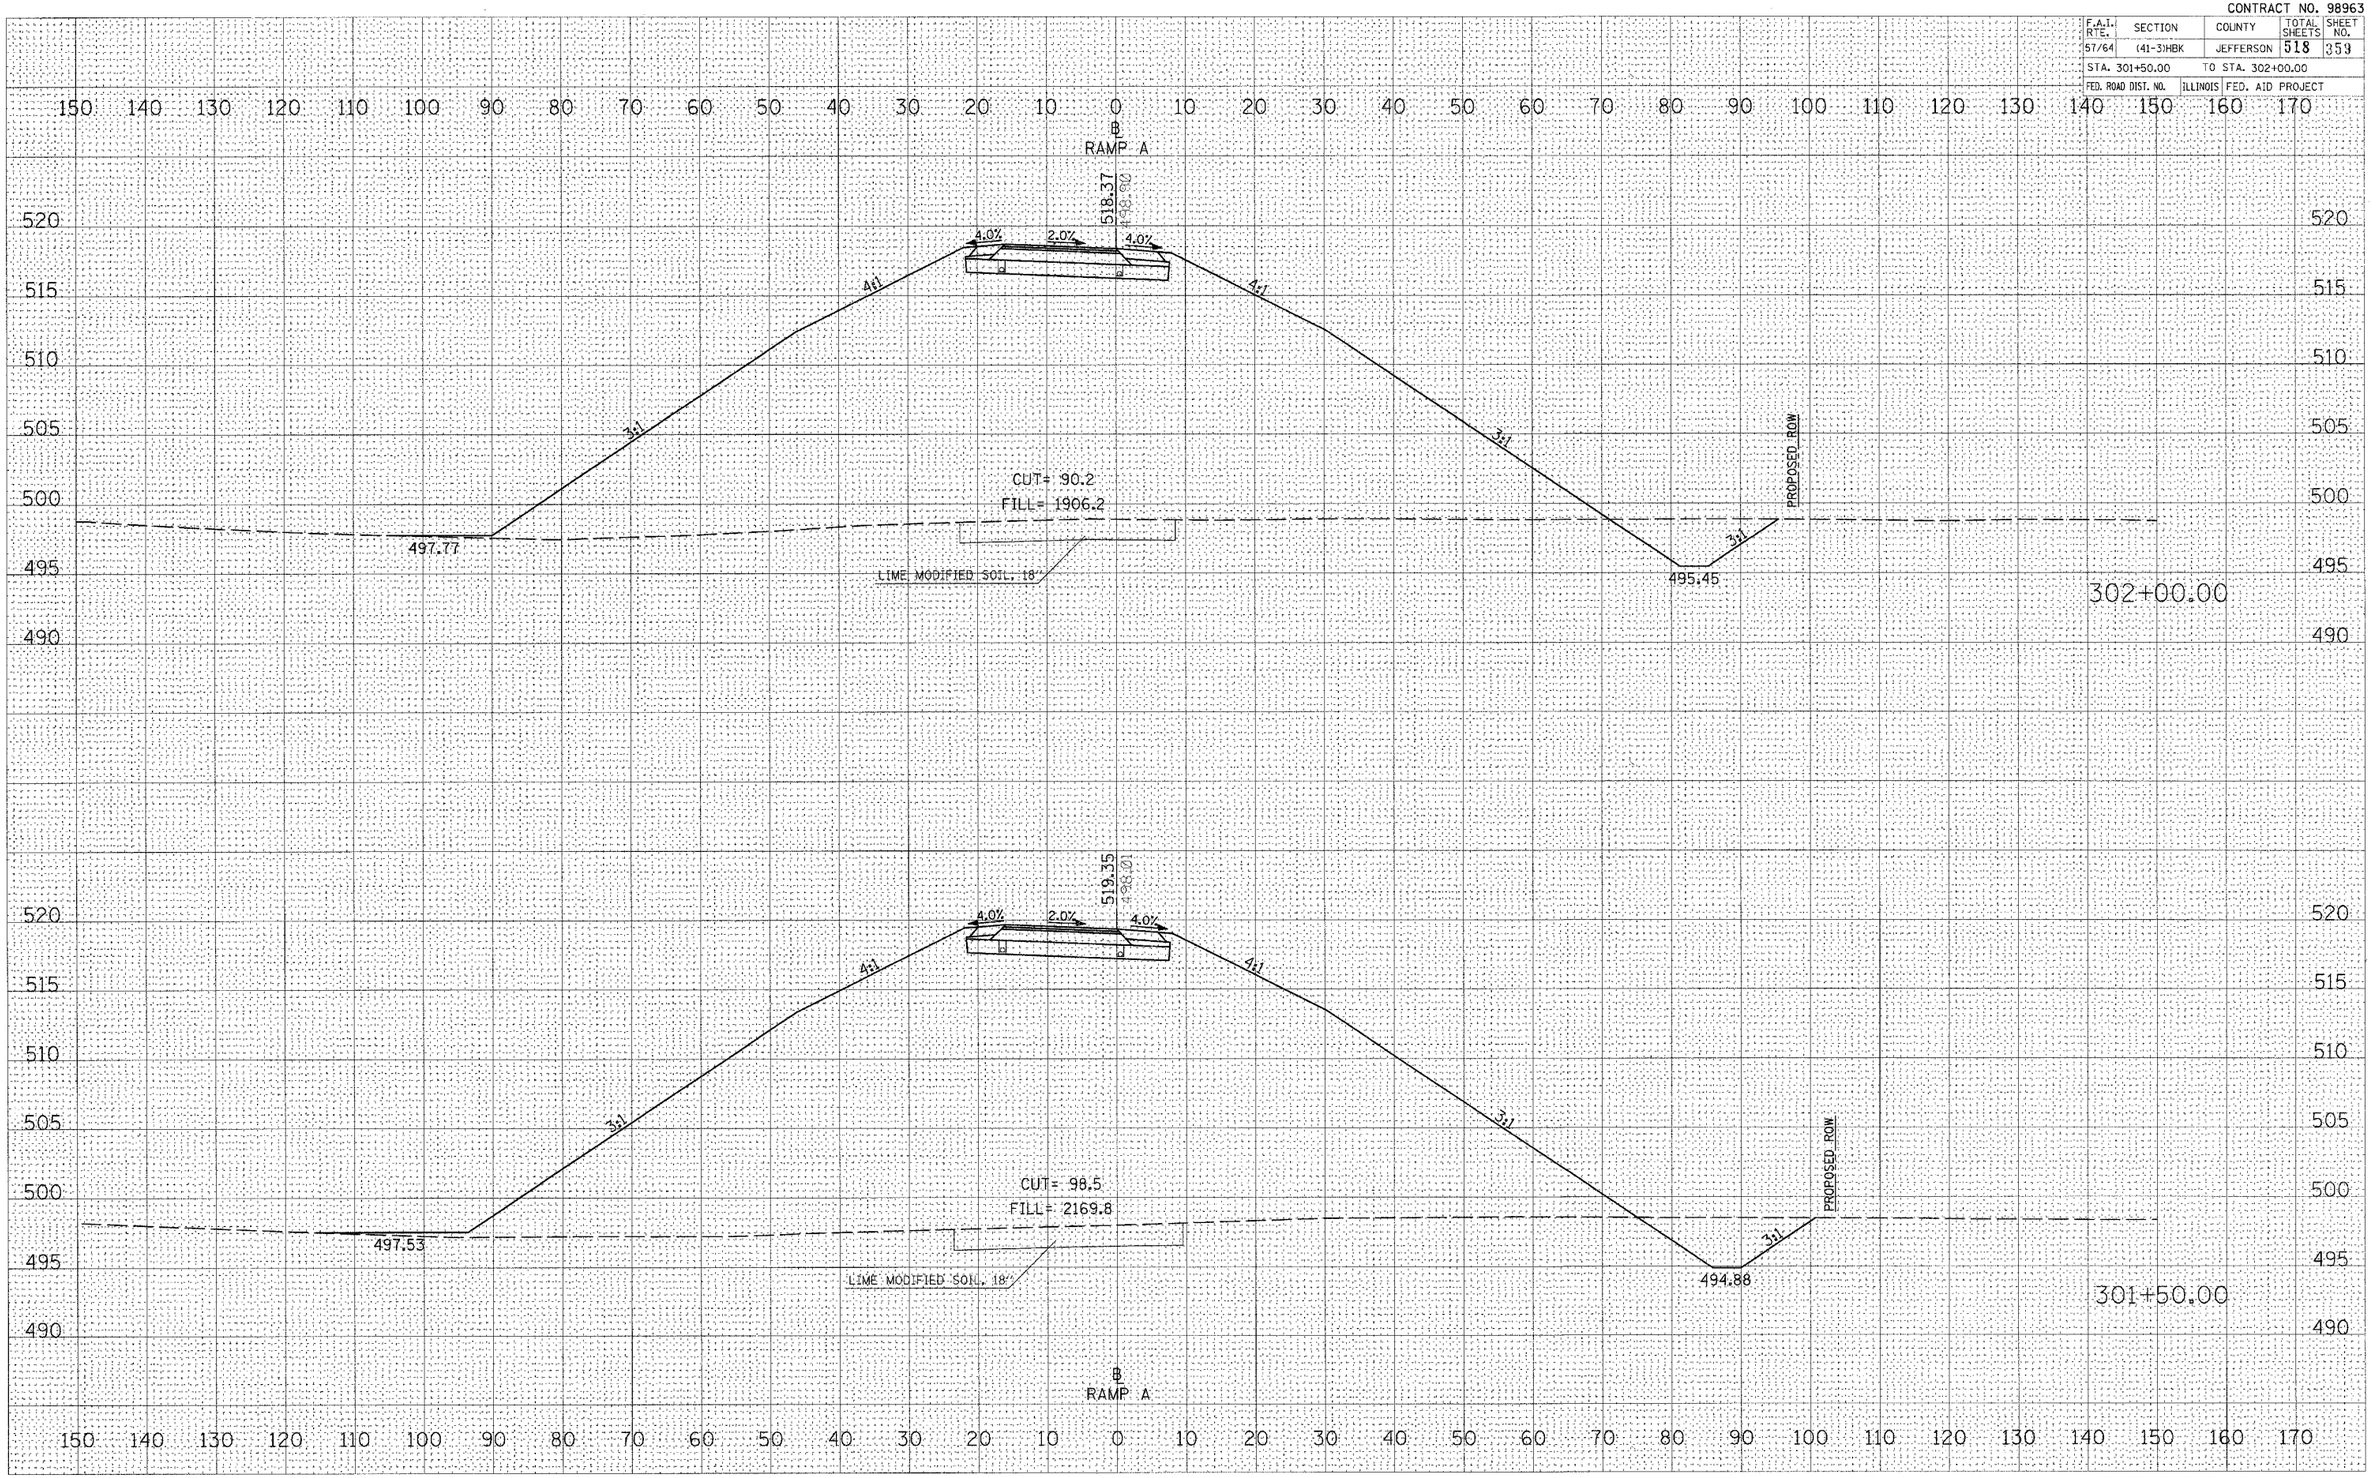

FINAL SURVEY — NOTE DASH — NO. — SURVEYED — PLOTTED — TYPE TAB — AREAS — AREAS CHECKED — BY — DATE

ORIGINAL SURVEY — SURVEYED — PLOTTED — TYPE TAB — AREAS — AREAS CHECKED — BY — DATE

PLOT DATE = 8/3/2007 11:44 AM
FILE NAME = I:\98_pds\56a201a\IDOT RAMPS\proposed.dgn
PLOT SCALE = 10.0000 / IN.
USER NAME = Kes

CROSS SECTIONS – PROPOSED RAMP A