CONTRACT NO. 98963

| F.A.I. RTE. | SECTION | COUNTY | TOTAL SHEETS | SHEET NO. |
|---|---|---|---|---|
| 57/64 | (41-3)HBK | JEFFERSON | 518 | 360 |
| STA. 302+50.00 | | TO STA. 303+00.00 | | |
| FED. ROAD DIST. NO. | ILLINOIS | FED. AID PROJECT | | |

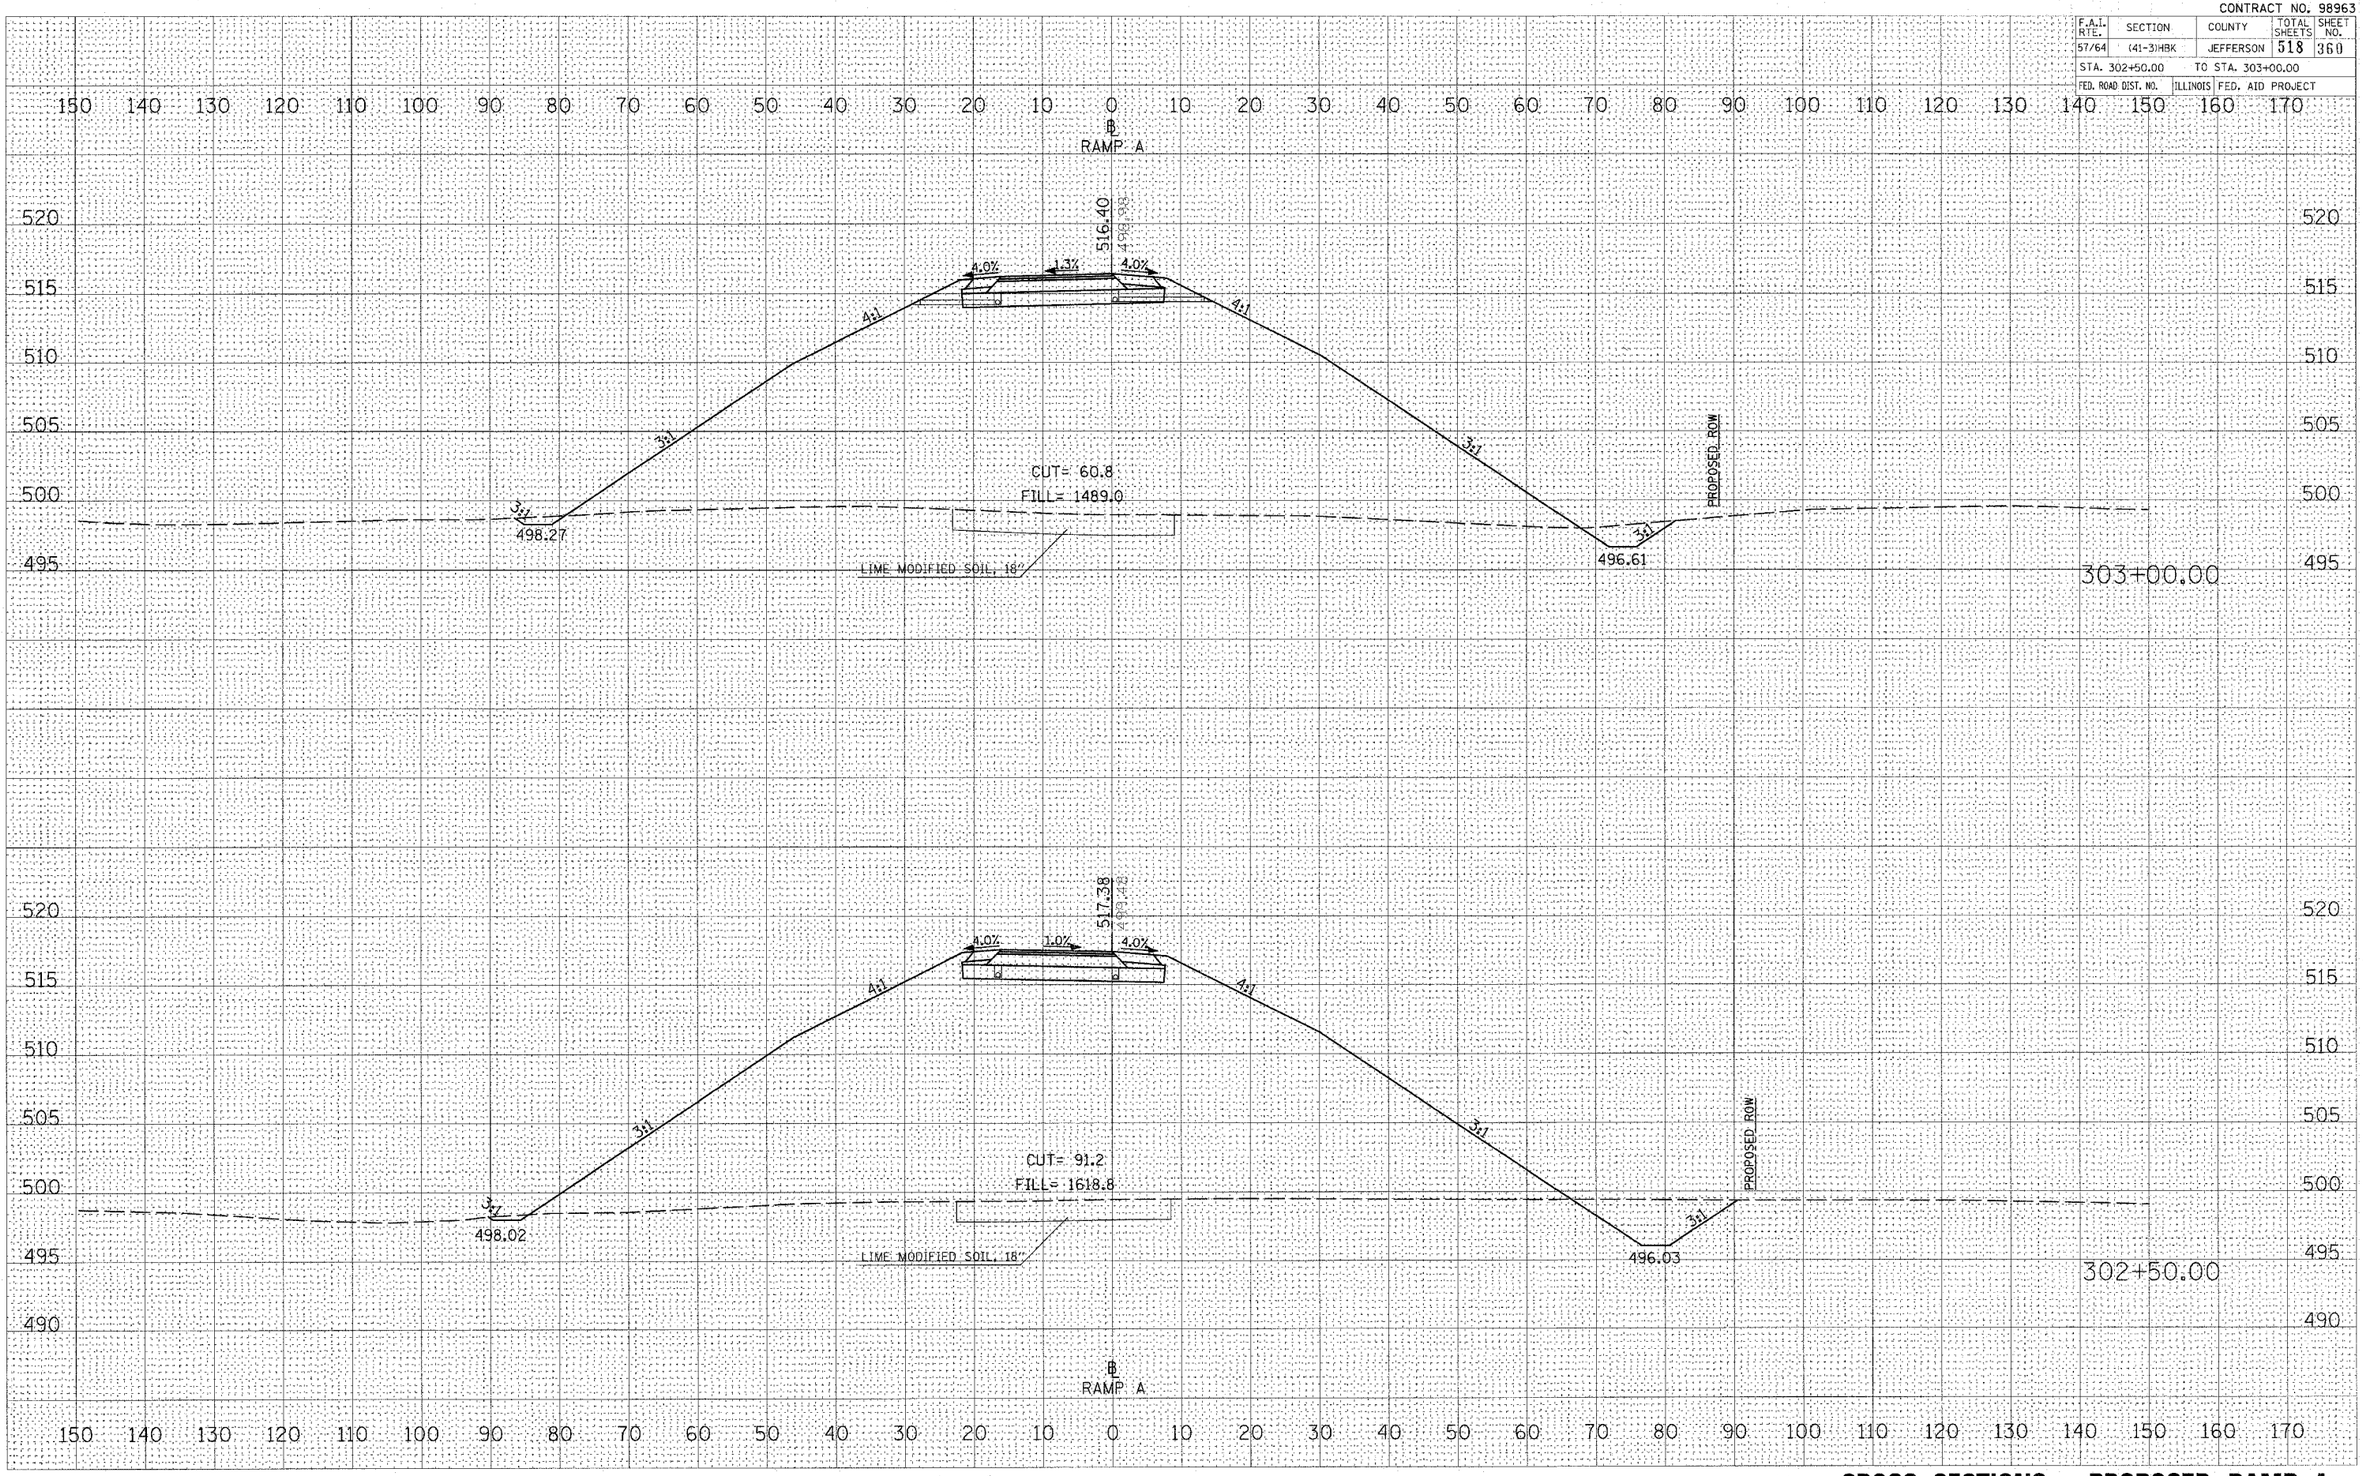


FINAL SURVEY | NOTE BOOK NO. | SURVEYED | PLOTTED | TEMPLATE | AREAS | AREAS CHECKED | BY | DATE

ORIGINAL SURVEY | NOTE BOOK NO. | SURVEYED | PLOTTED | TEMPLATE | AREAS | AREAS CHECKED | BY | DATE

PLOT DATE = 03/22/2007, 11:44 AM
FILE NAME = c:\pwworking\district6\IDOT RAMPS\rampsb06.dgn
PLOT SCALE = 10.0000 ' / IN.
USER NAME = Kat

## CROSS SECTIONS – PROPOSED RAMP A