CONTRACT NO. 98963

F.A.I. RTE.	SECTION	COUNTY	TOTAL SHEETS	SHEET NO.
57/64	(41-3)HBK	JEFFERSON	518	363

STA. 306+50.00 TO STA. 308+00.00

FED. ROAD DIST. NO. | ILLINOIS | FED. AID PROJECT

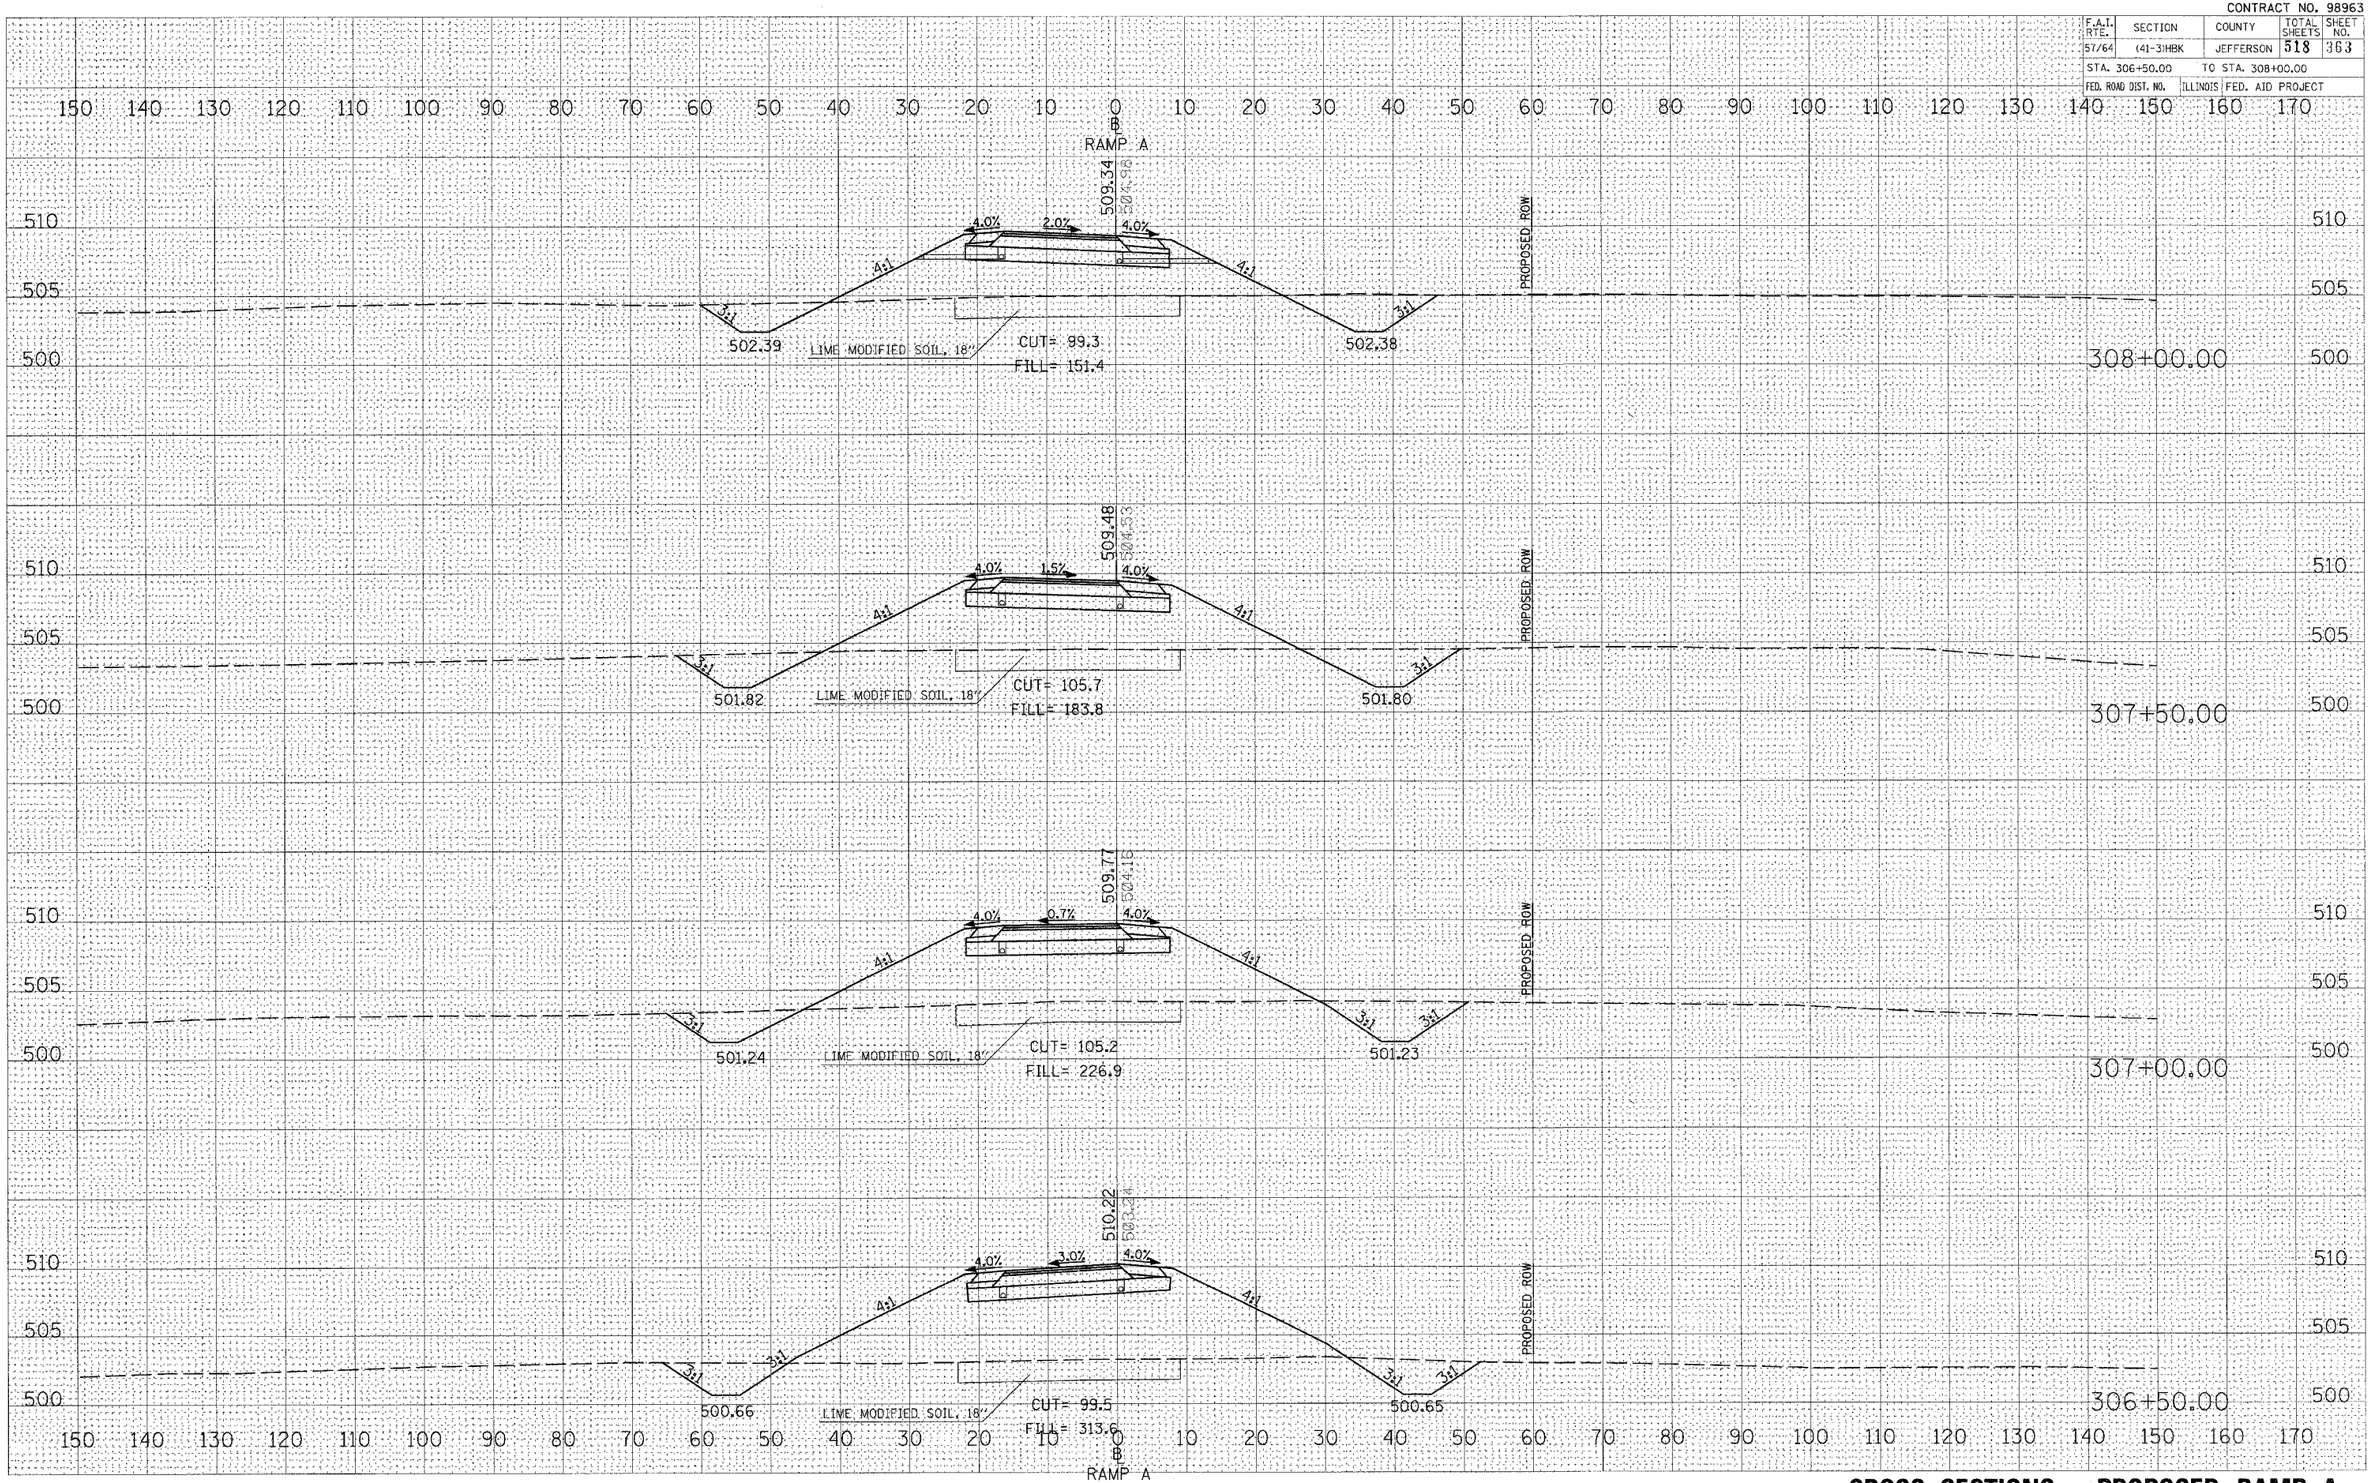

CROSS SECTIONS – PROPOSED RAMP A

FINAL SURVEY	BY	DATE
SURVEYED		
PLOTTED		
TRAVERSE		
AREAS		
AREAS CHECKED		
NOTE BOOK		
NO.		

ORIGINAL SURVEY	BY	DATE
SURVEYED		
PLOTTED		
TRAVERSE		
AREAS		
AREAS CHECKED		
NO.		

PLOT DATE = 8/31/2007 11:45 AM
FILE NAME = U:\98_jobs\56-2019a\IDOT RAMPS\rdwy\hbk.dgn
PLOT SCALE = 10.0000 ' / IN.
USER NAME = Kat