CONTRACT NO. 98963

F.A.I. RTE.	SECTION	COUNTY	TOTAL SHEETS	SHEET NO.
57/64	(41-3)HBK	JEFFERSON	518	370
STA. 319+00.00		TO STA. 320+50.00		
FED. ROAD DIST. NO.	ILLINOIS	FED. AID PROJECT		

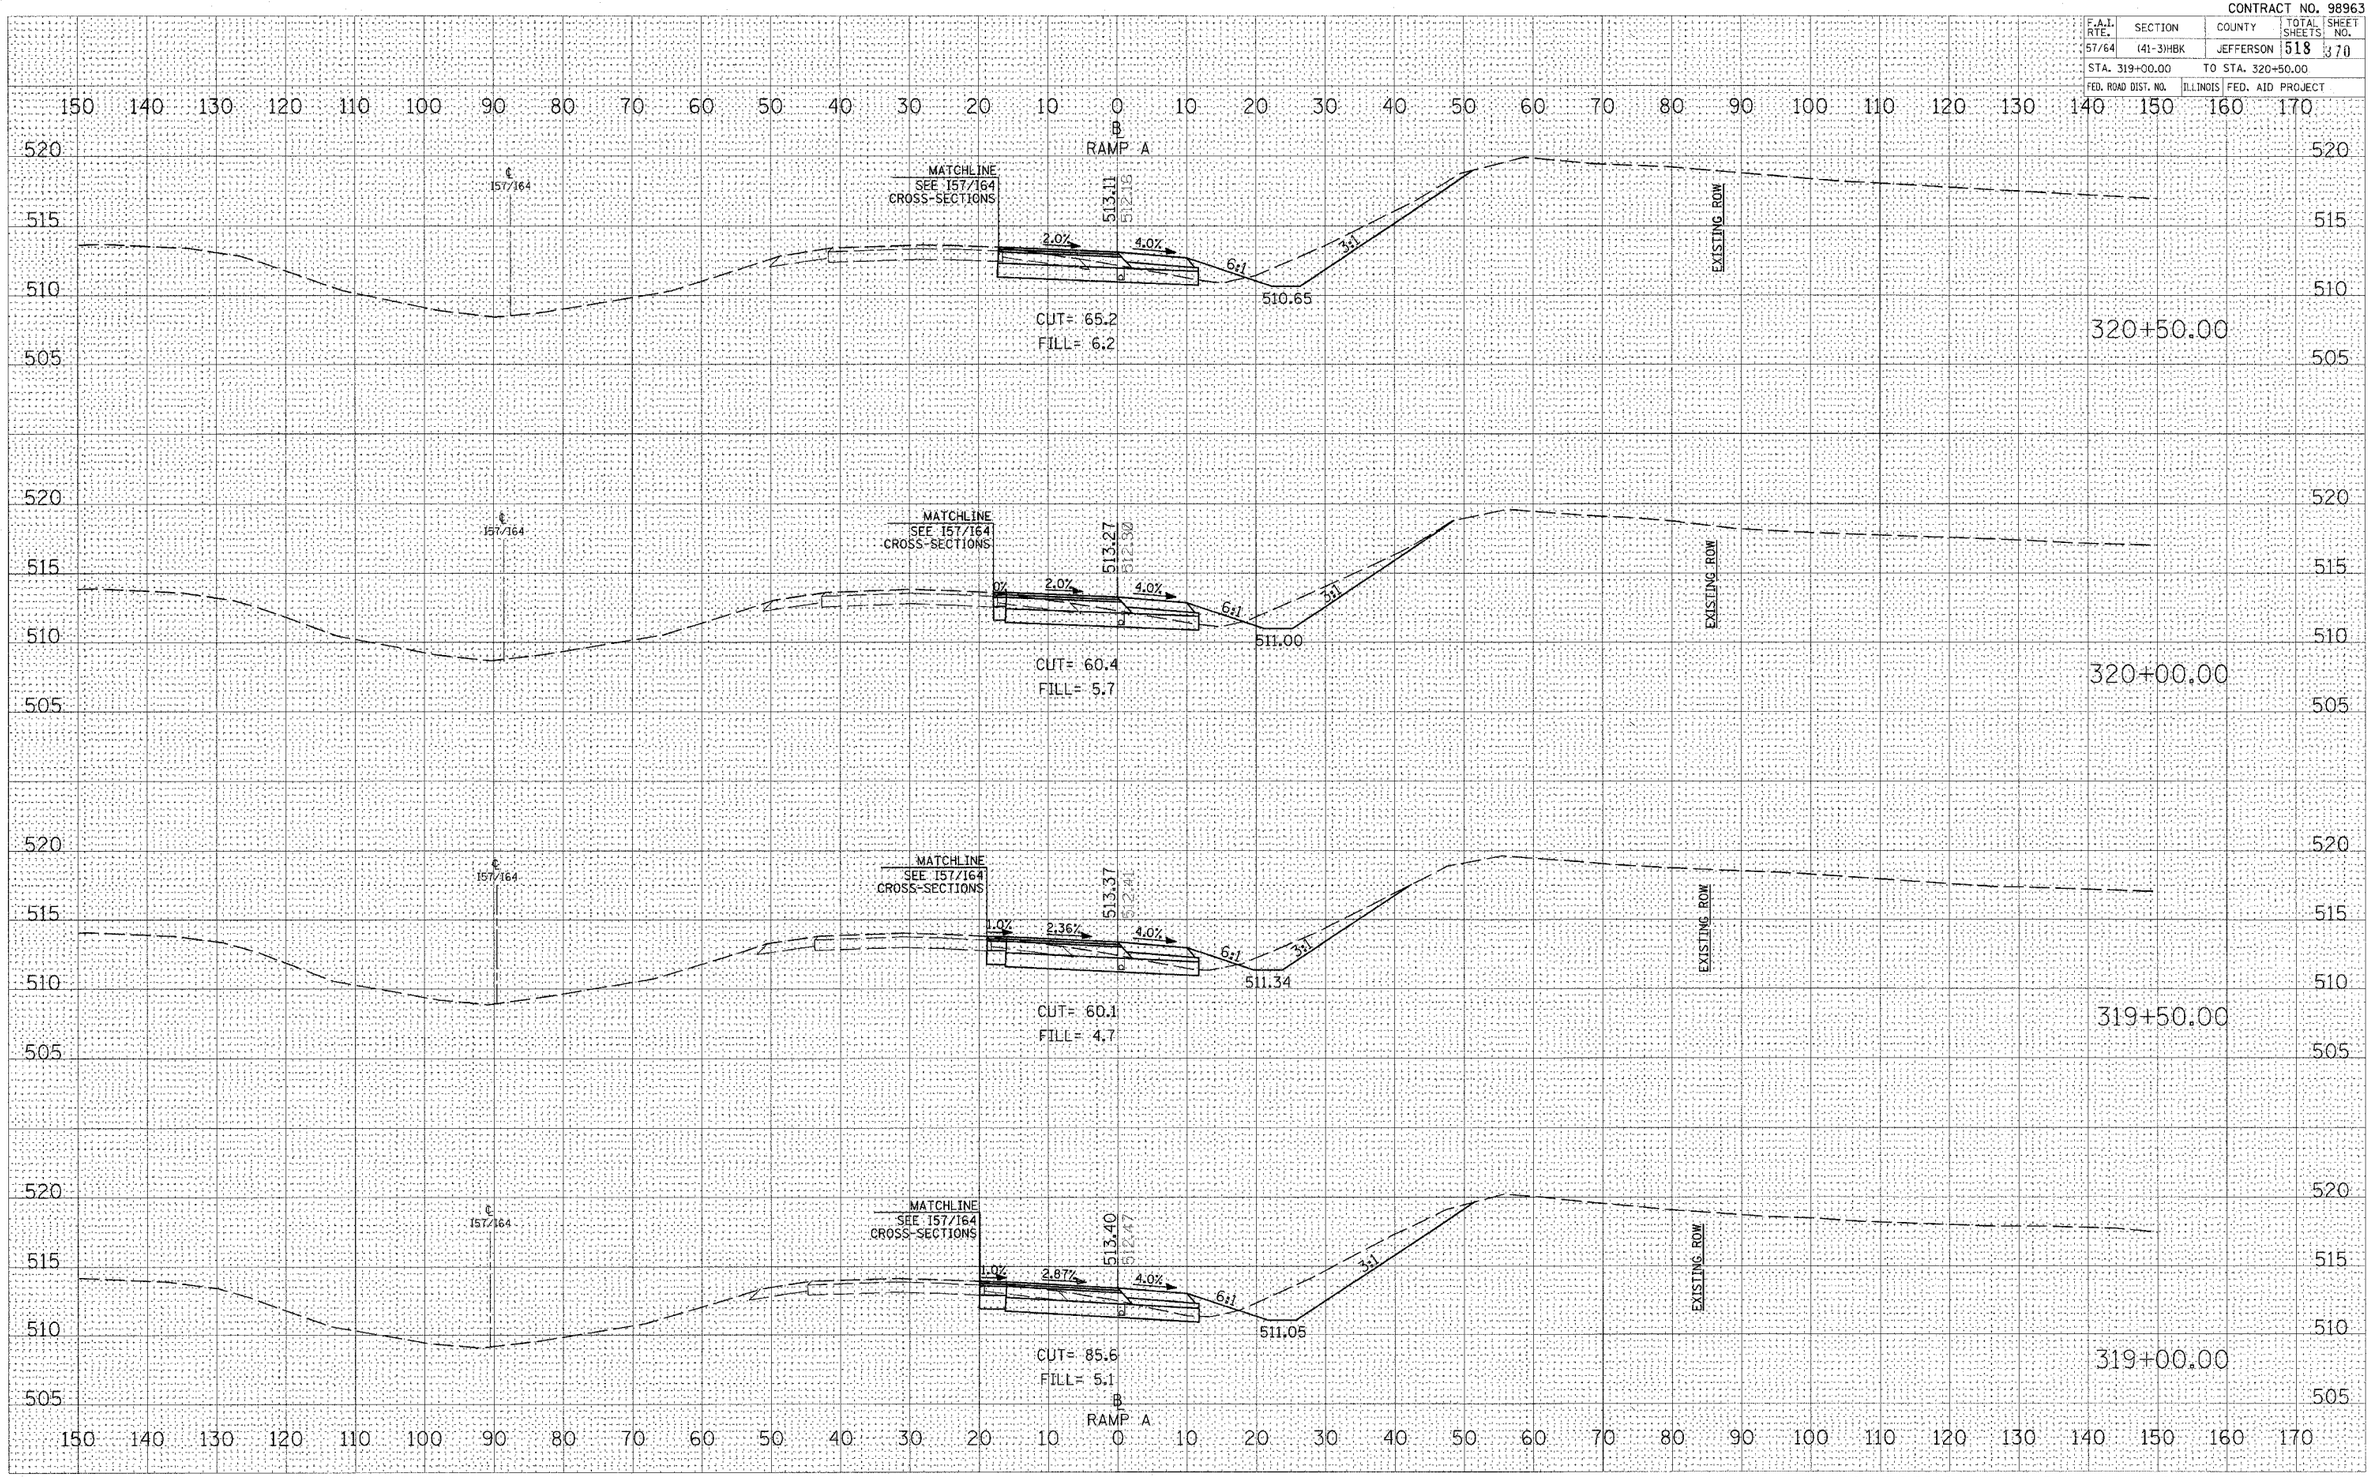

CROSS SECTIONS – PROPOSED RAMP A

FINAL SURVEY — SURVEYED / PLOTTED / TEMPLATE / AREAS / AREAS CHECKED — BY — DATE — NO. — MO. — BODY

ORIGINAL SURVEY — SURVEYED / PLOTTED / TEMPLATE / AREAS / AREAS CHECKED — BY — DATE — NO.

PLOT DATE = 8/4/2017 1:45 pm
FILE NAME = U:\98_Jack\98_2281_IL\IDOT RAMPS\proposed.dgn
PLOT SCALE = 10.0000 ' / IN.
USER NAME = Ken