CONTRACT NO. 98963

F.A.I. RTE.	SECTION	COUNTY	TOTAL SHEETS	SHEET NO.
57/64	(41-3)HBK	JEFFERSON	518	331
STA. 414+00.00		TO STA. 415+00.00		
FED. ROAD DIST. NO.		ILLINOIS	FED. AID PROJECT	

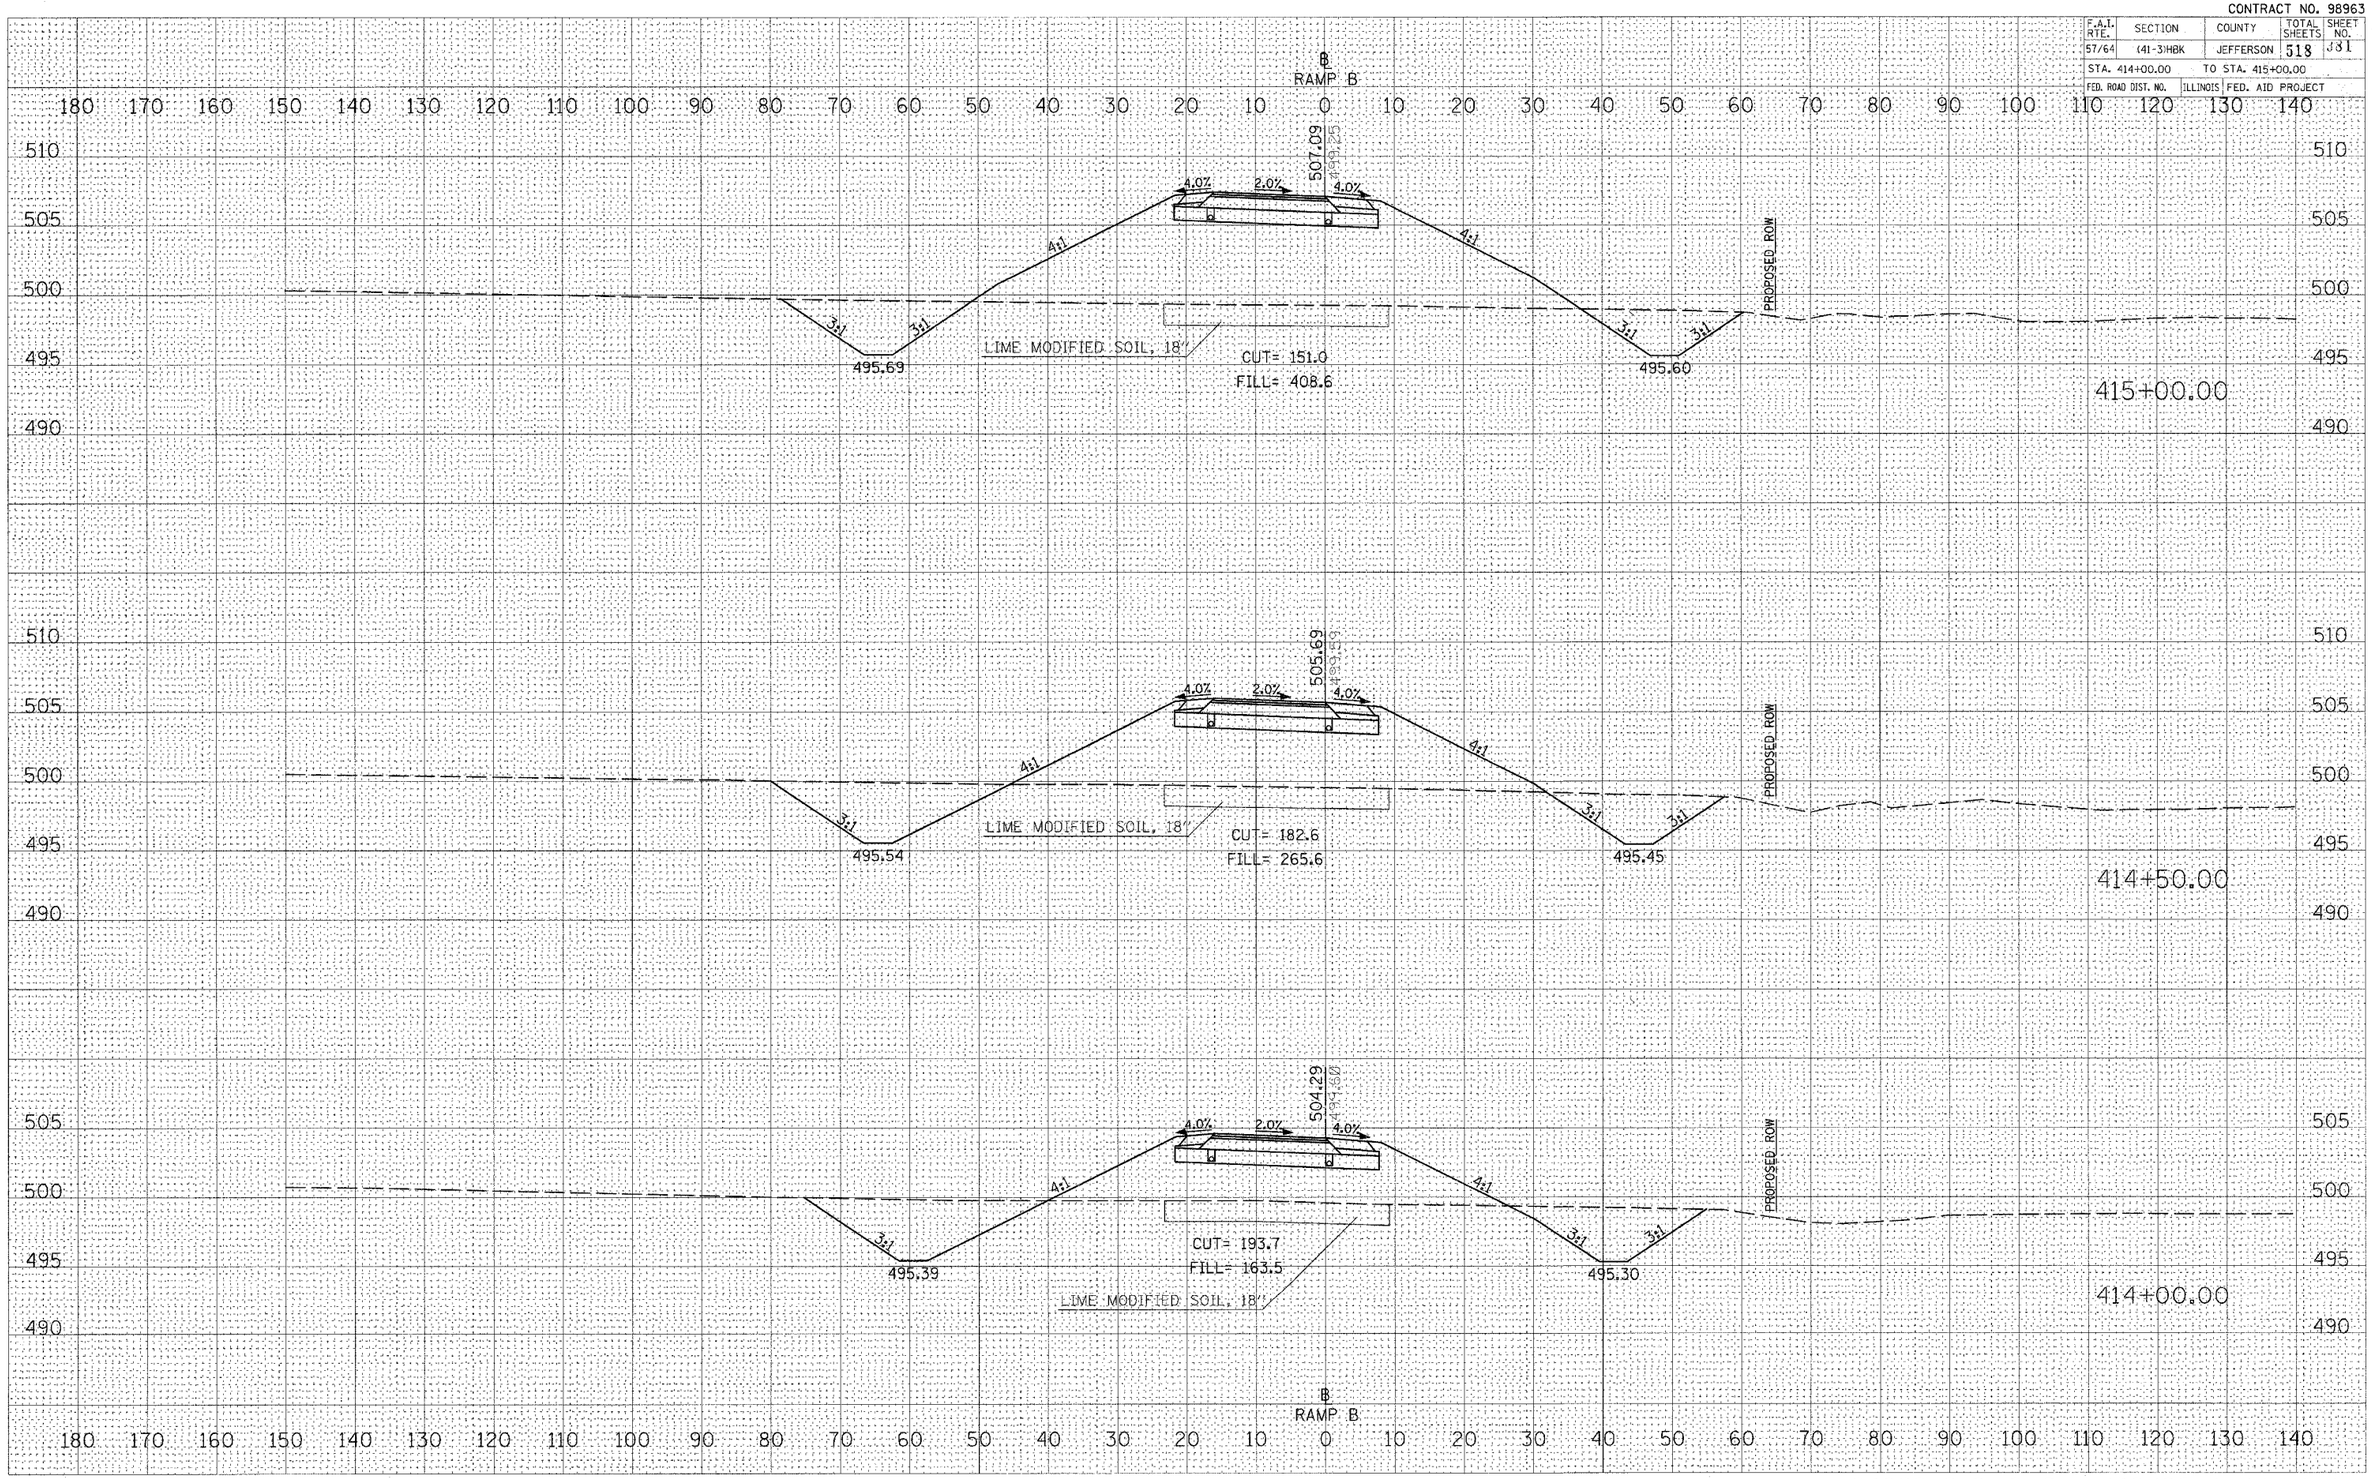

FINAL SURVEY	BY	DATE
SURVEYED		
PLOTTED		
TRAVERSE		
NOTE BOOK		
AREAS CHECKED		
NO.		

ORIGINAL SURVEY	BY	DATE
SURVEYED		
PLOTTED		
TRAVERSE		
AREAS CHECKED		
NO.		

PLOT DATE = 03-20-2007 11:15 AM
FILE NAME = U:\98_jobs\56x201\a\IDOT RAMPS\proposed56x201.dgn
PLOT SCALE = 10.0000 ' / IN.
USER NAME = Ken

CROSS SECTIONS – PROPOSED RAMP B