CONTRACT NO. 98963

F.A.I. RTE.	SECTION	COUNTY	TOTAL SHEETS	SHEET NO.
57/64	(41-3)HBK	JEFFERSON	518	382
STA. 415+50.00		TO STA. 416+50.00		
FED. ROAD DIST. NO.	ILLINOIS	FED. AID PROJECT		

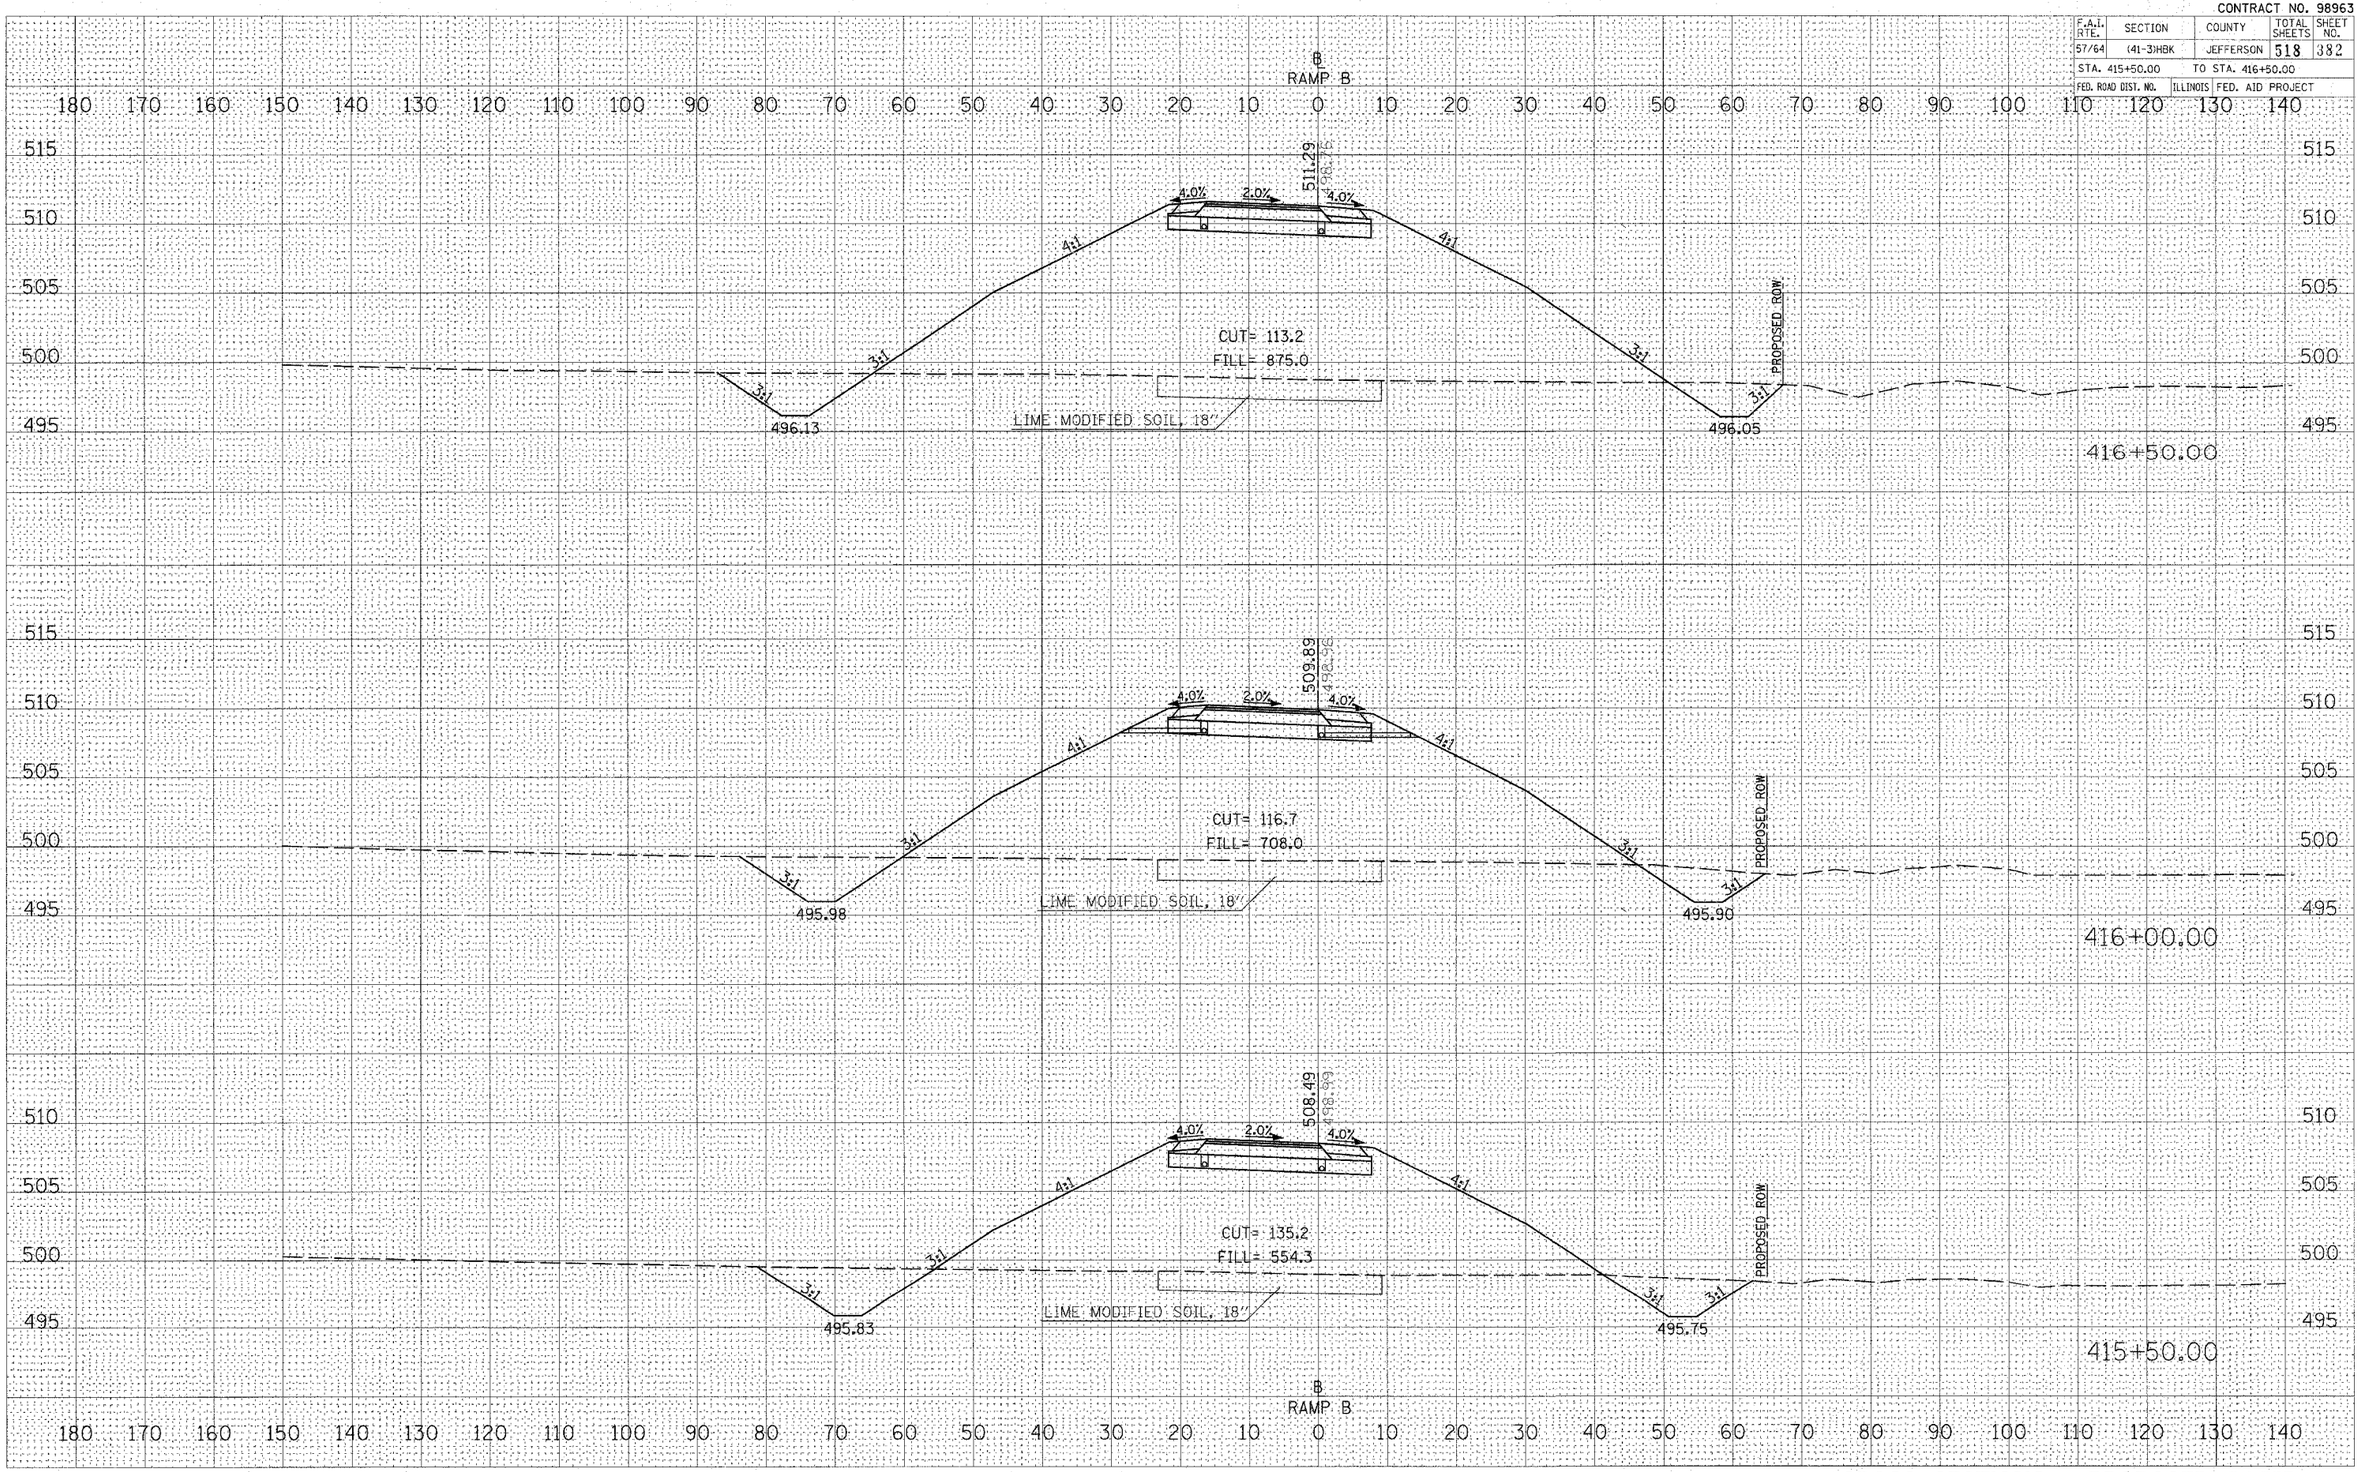

FINAL SURVEY — NOTE BOOK — NO.
SURVEYED — PLOTTED — TEMPLATE — AREAS — AREAS CHECKED — BY — DATE

ORIGINAL SURVEY — NOTE BOOK — NO.
SURVEYED — PLOTTED — TEMPLATE — AREAS — AREAS CHECKED — BY — DATE

PLOT DATE = 03/23/2007 11:05 AM
FILE NAME = c:\projects\98-2876\IDOT RAMPS\x-HBK98963 / PA
PLOT SCALE = 1.0000
USER NAME = Kes

CROSS SECTIONS – PROPOSED RAMP B