CONTRACT NO. 98963

F.A.I. RTE.	SECTION	COUNTY	TOTAL SHEETS	SHEET NO.
57/64	(41-3)HBK	JEFFERSON	518	336
STA. 420+50.00		TO STA. 421+50.00		
FED. ROAD DIST. NO.	ILLINOIS	FED. AID PROJECT		

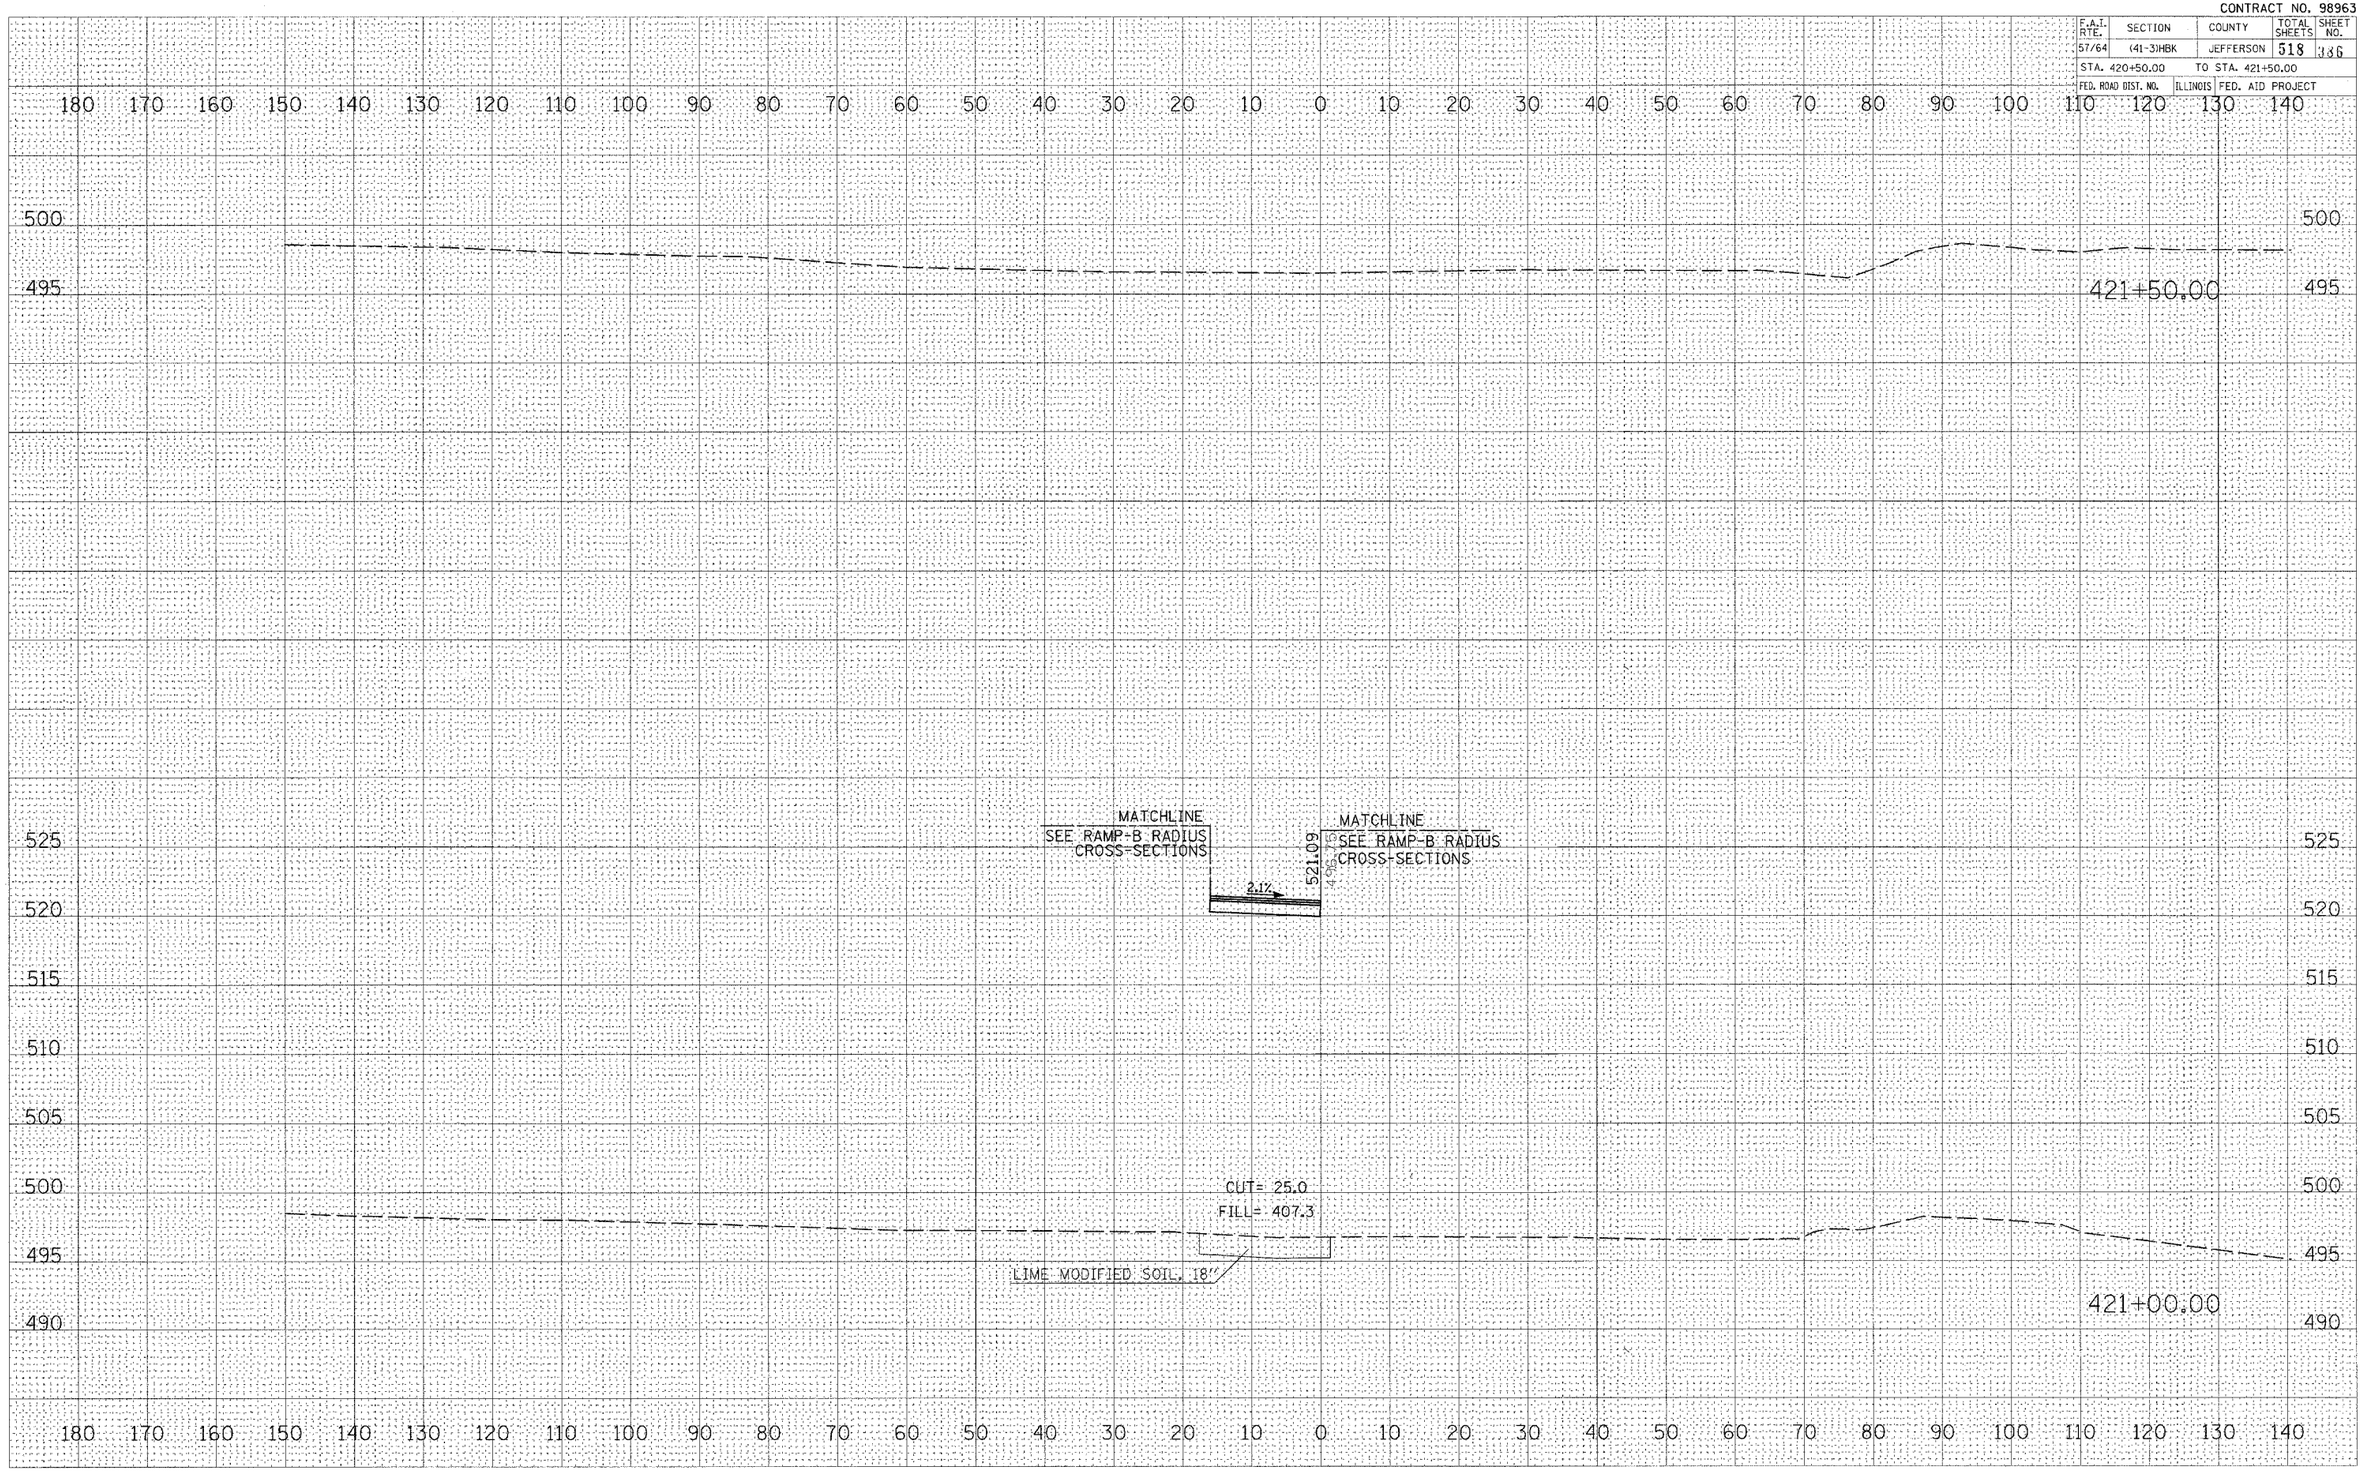

FINAL SURVEY		BY	DATE
	SURVEYED		
	PLOTTED		
NOTE BOOK	TEMPLATE		
	AREAS		
NO.	AREAS CHECKED		

ORIGINAL SURVEY		BY	DATE
	SURVEYED		
	PLOTTED		
	TEMPLATE		
	AREAS		
NO.	AREAS CHECKED		

PLOT DATE = 03\22\2007, 11:45 AM
FILE NAME = I:\98_jas\96c2015a\IDOT RAMPSV-mapped\hsdgn
PLOT SCALE = 10.0000 ' / IN.
USER NAME = Kat

CROSS SECTIONS – PROPOSED RAMP B