CONTRACT NO. 98963

F.A.I. RTE.	SECTION	COUNTY	TOTAL SHEETS	SHEET NO.
57/64	(41-3)HBK	JEFFERSON	518	339
STA. 502+50.00		TO STA. 503+00.00		
FED. ROAD DIST. NO.	ILLINOIS	FED. AID PROJECT		

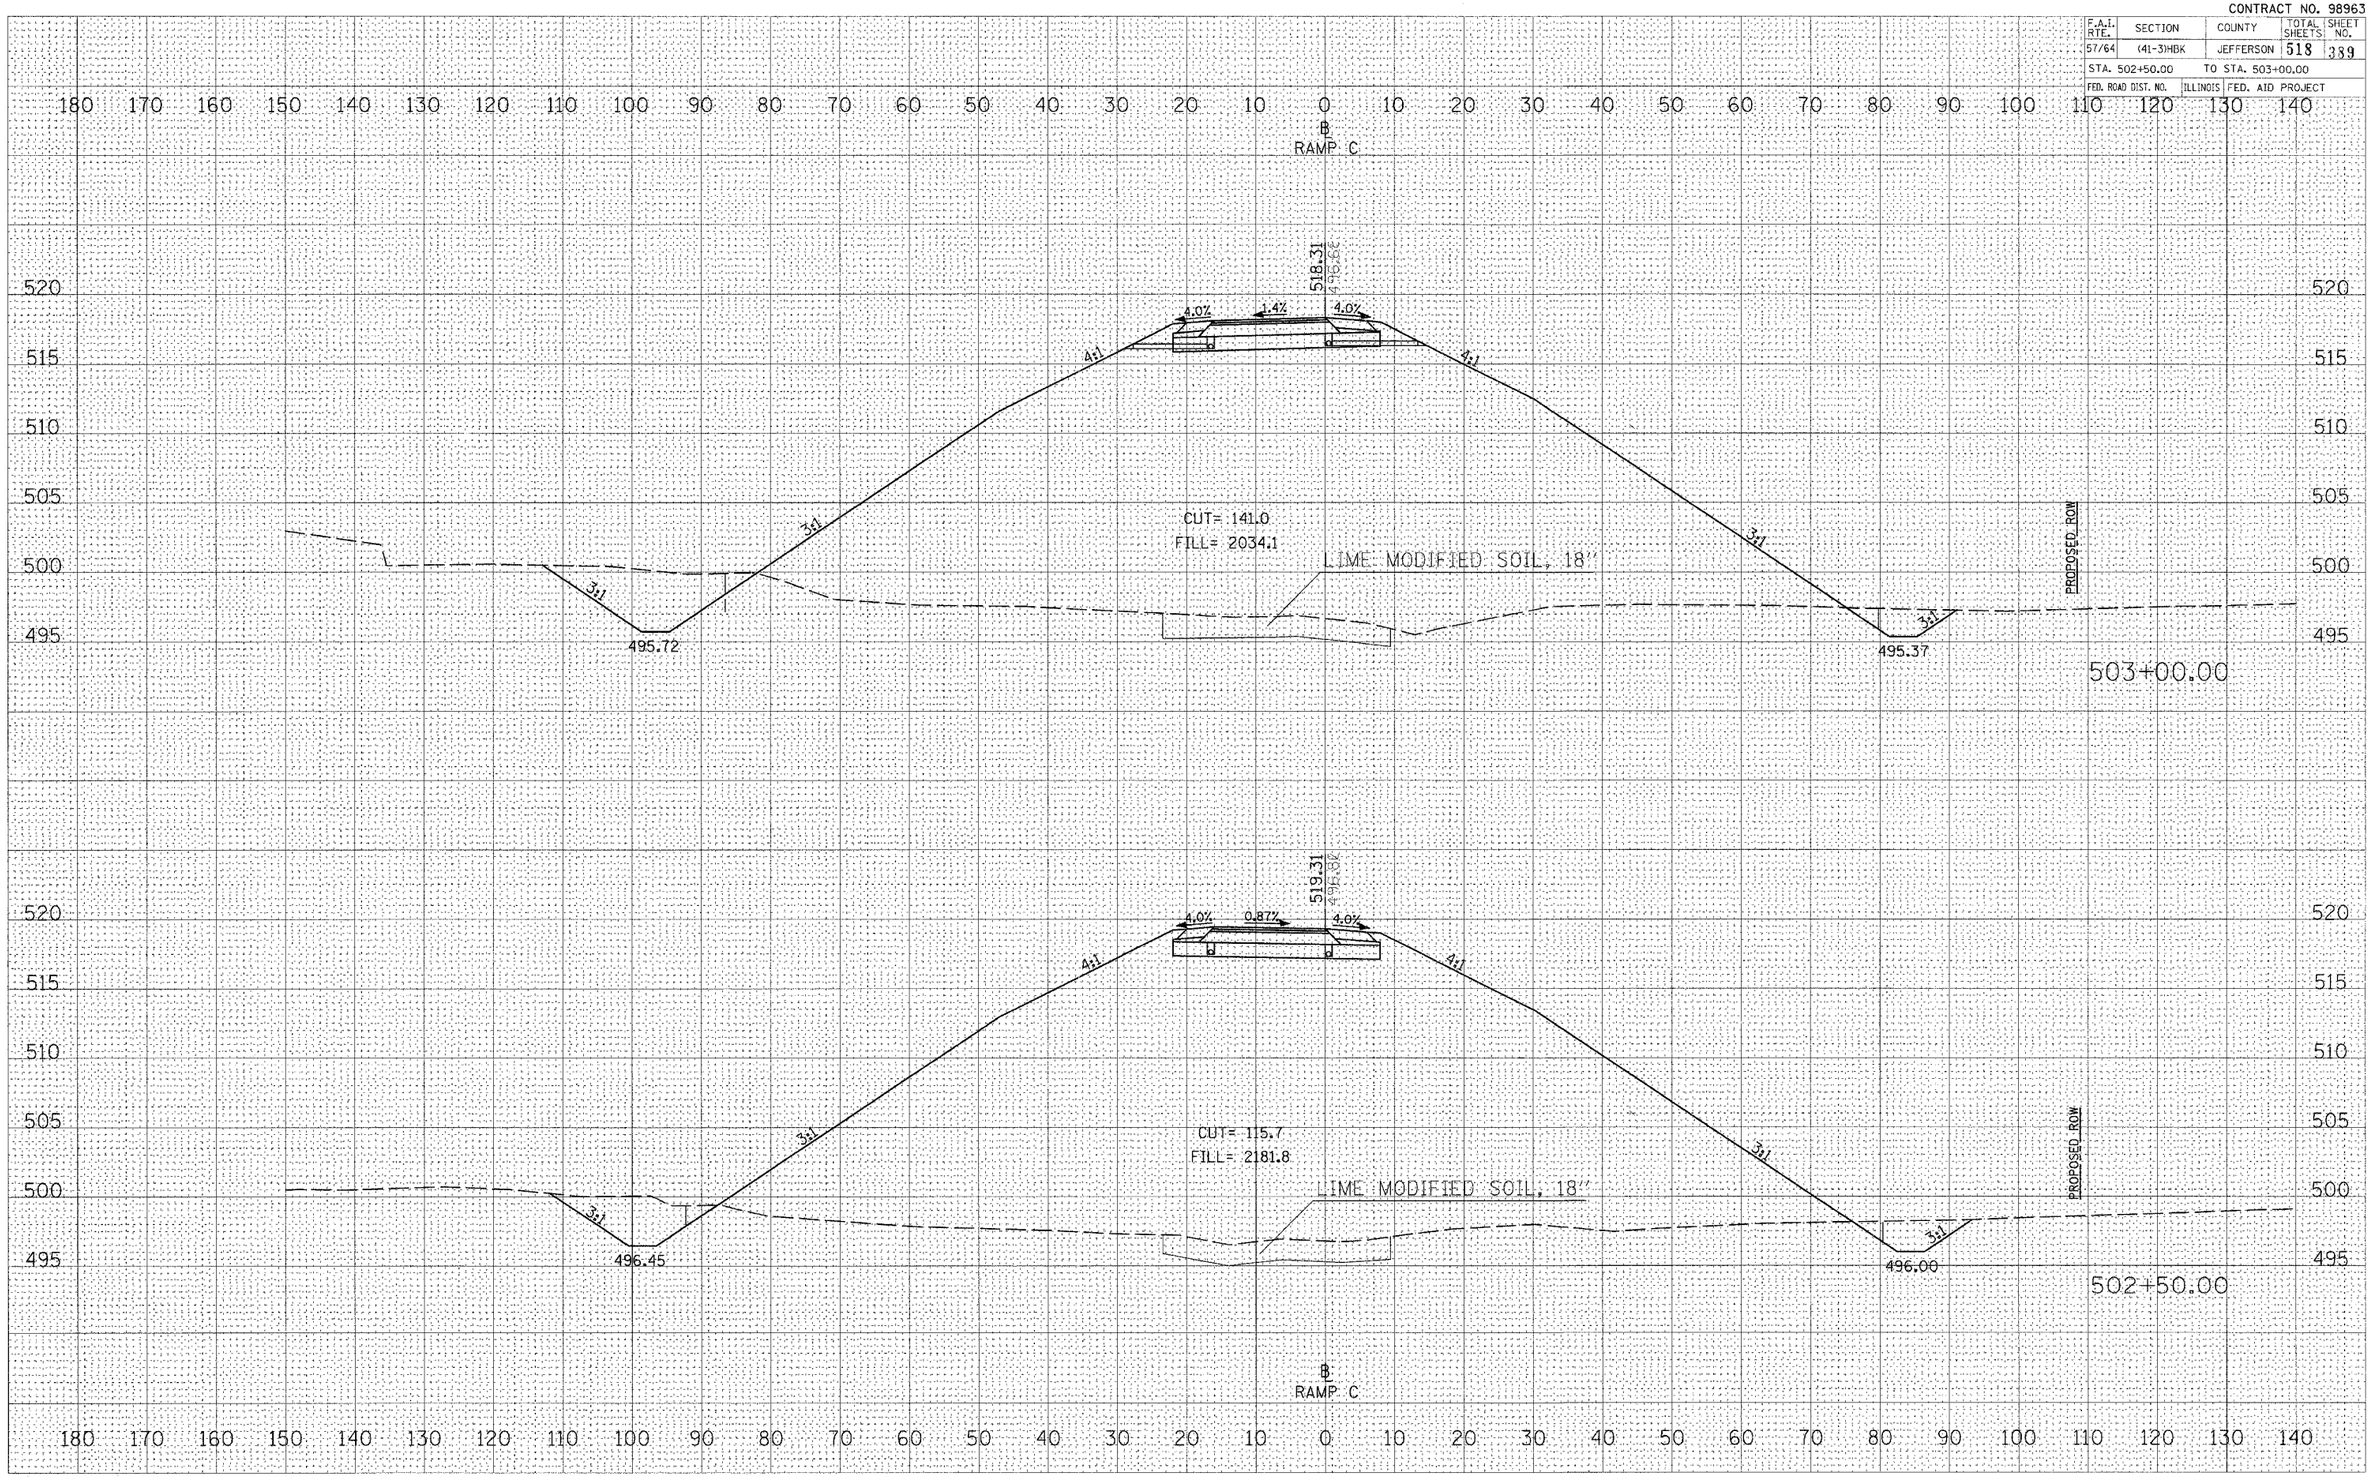

CROSS SECTIONS – PROPOSED RAMP C

FINAL SURVEY — NOTE BOOK — NO. — BY — DATE — SURVEYED — PLOTTED — DRAWN — AREAS — AREAS CHECKED

ORIGINAL SURVEY — NO. — BY — DATE — SURVEYED — PLOTTED — DRAWN — AREAS — AREAS CHECKED

PLOT DATE = 12/22/2022 11:48 AM
FILE NAME = d:\98_jobs\98b280\ldot RAMPS\xsections\RAMP C.dgn
PLOT SCALE = 10.0000 ' / IN.
USER NAME = Kes