CONTRACT NO. 98963

F.A.I. RTE.	SECTION	COUNTY	TOTAL SHEETS	SHEET NO.
57/64	(41-3)HBK	JEFFERSON	518	391
STA. 504+50.00		TO STA. 505+00.00		
FED. ROAD DIST. NO.	ILLINOIS	FED. AID PROJECT		

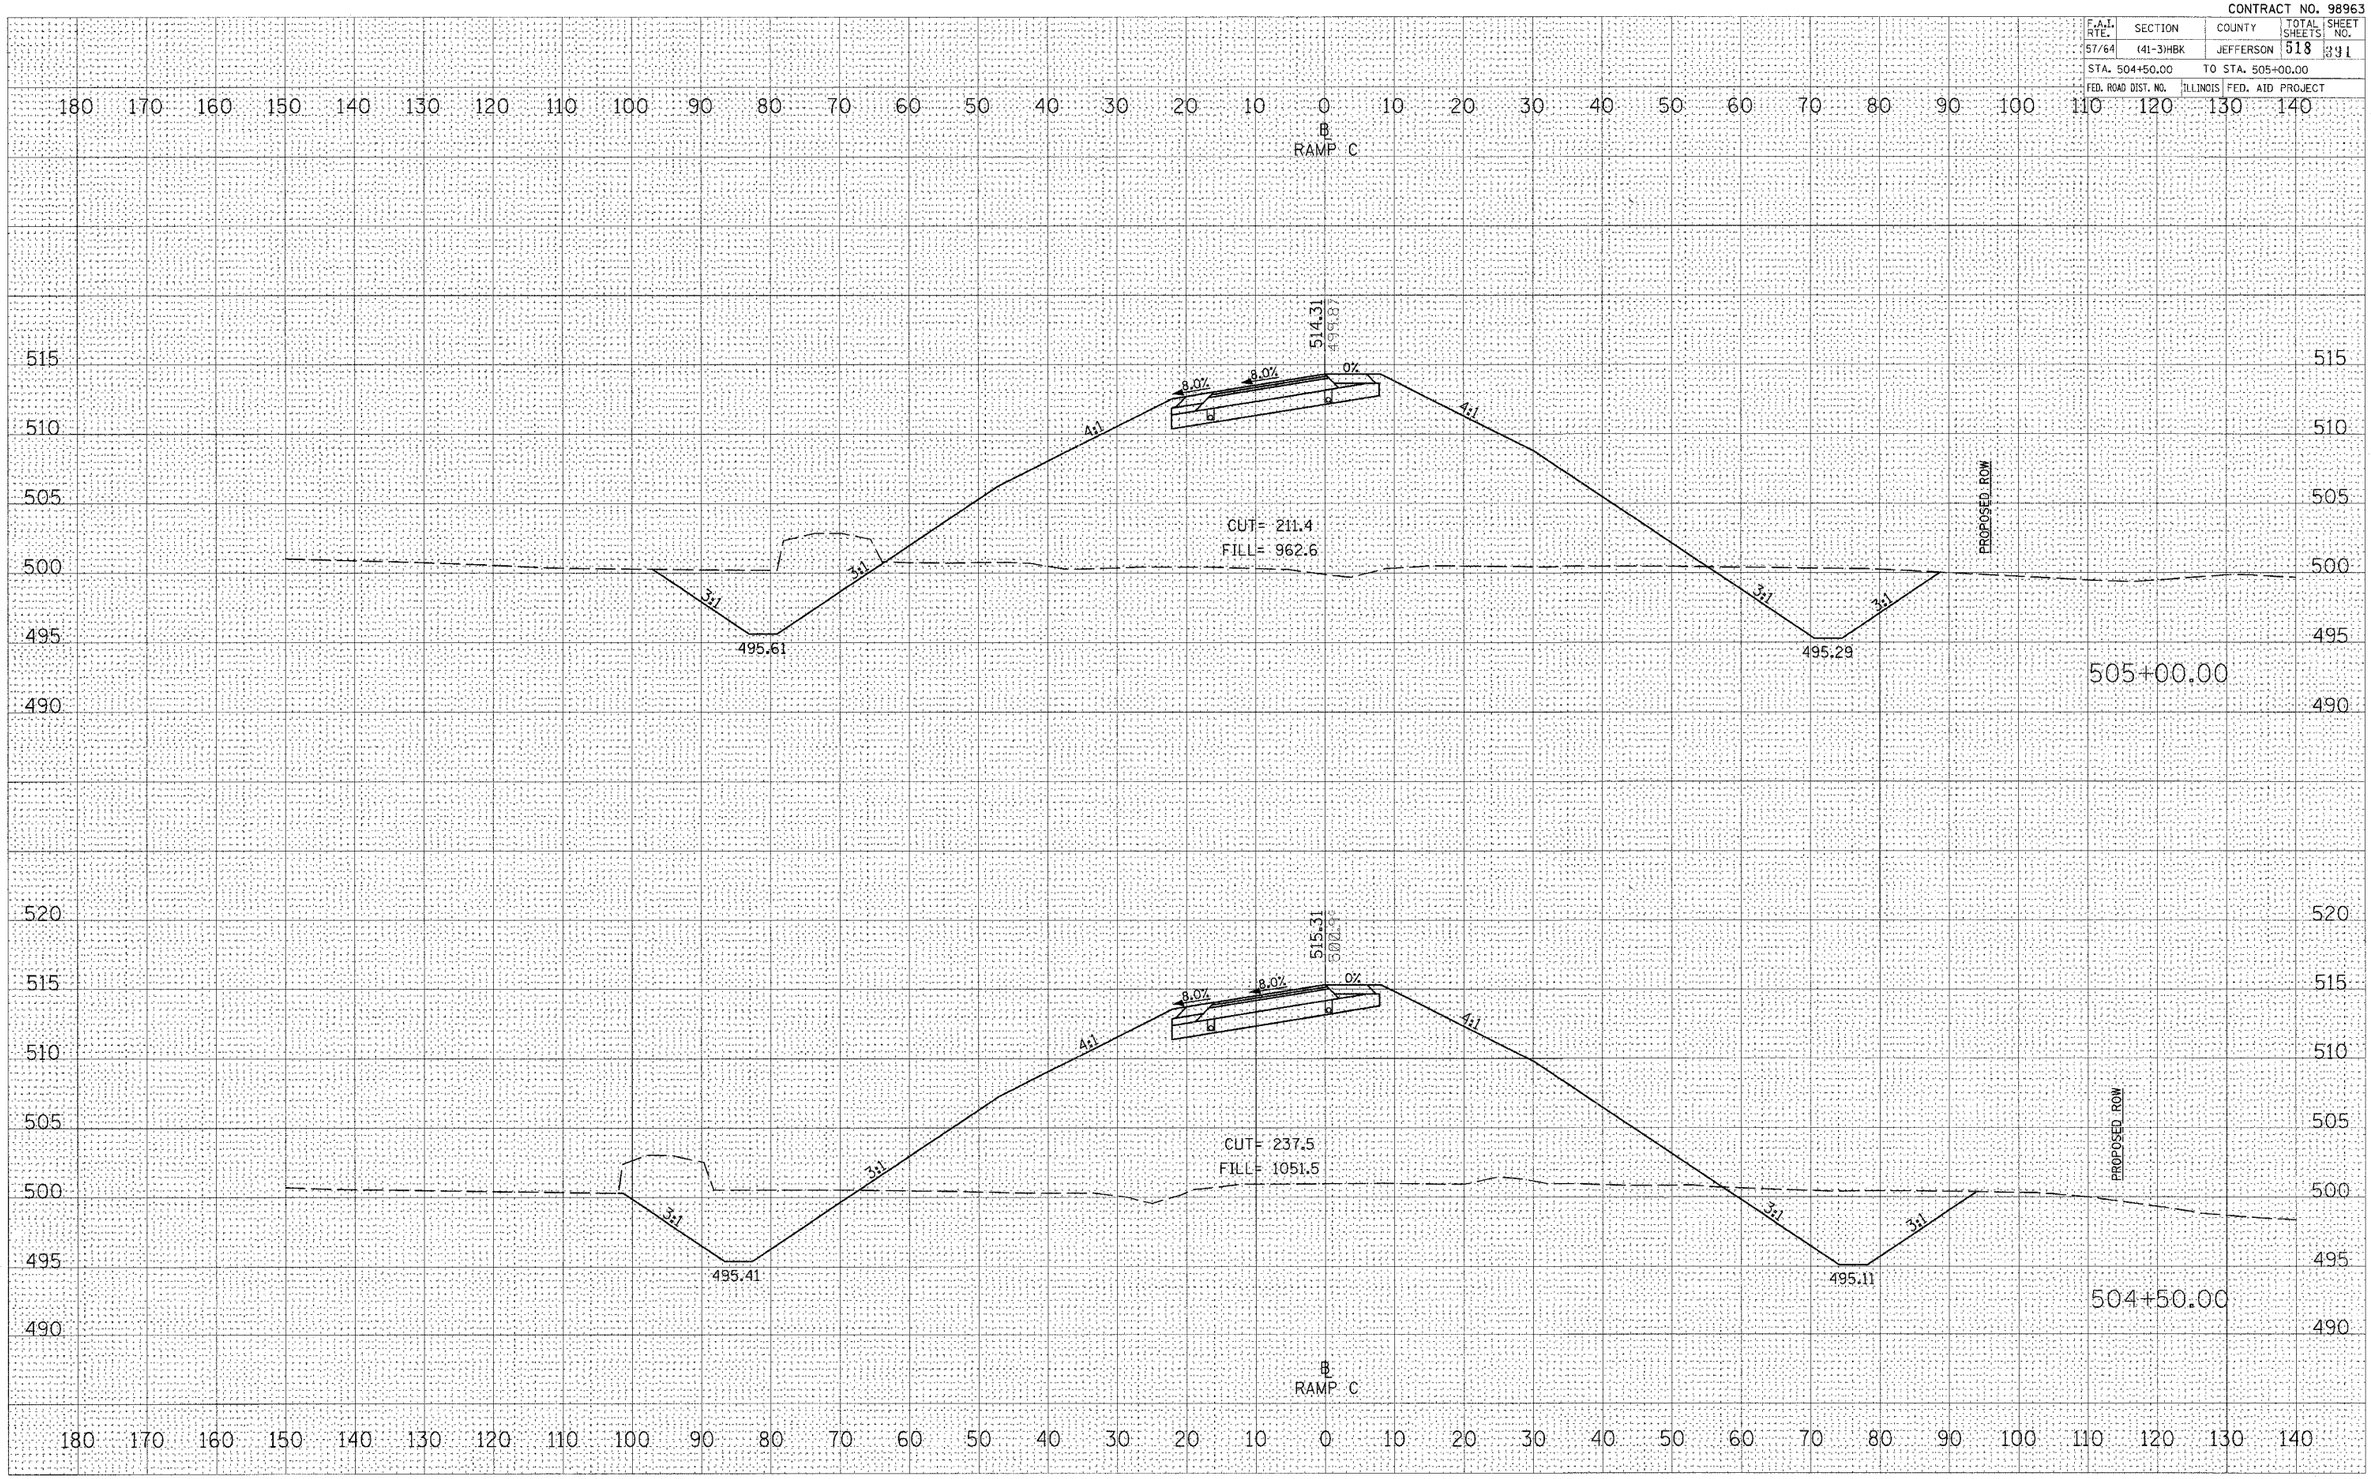

CROSS SECTIONS – PROPOSED RAMP C

FINAL SURVEY	BY	DATE
SURVEYED		
PLOTTED		
ROADWAY		
SLOPES		
AREAS		
AREAS CHECKED		
NOTE BOOK NO.		

ORIGINAL SURVEY	BY	DATE
SURVEYED		
PLOTTED		
ROADWAY		
SLOPES		
AREAS		
AREAS CHECKED		
NOTE BOOK NO.		

PLOT DATE = 03/22/2007 11:49 AM
FILE NAME = J:\HBjob\98k2019a\IDOT RAMPS\rampcx05.dgn
PLOT SCALE = 10.0000 ' / IN.
USER NAME = Kes