CONTRACT NO. 98963

F.A.I. RTE.	SECTION	COUNTY	TOTAL SHEETS	SHEET NO.
57/64	(41-3)HBK	JEFFERSON	518	397
STA. 512+50.00		TO STA. 514+00.00		
FED. ROAD DIST. NO.	ILLINOIS	FED. AID PROJECT		

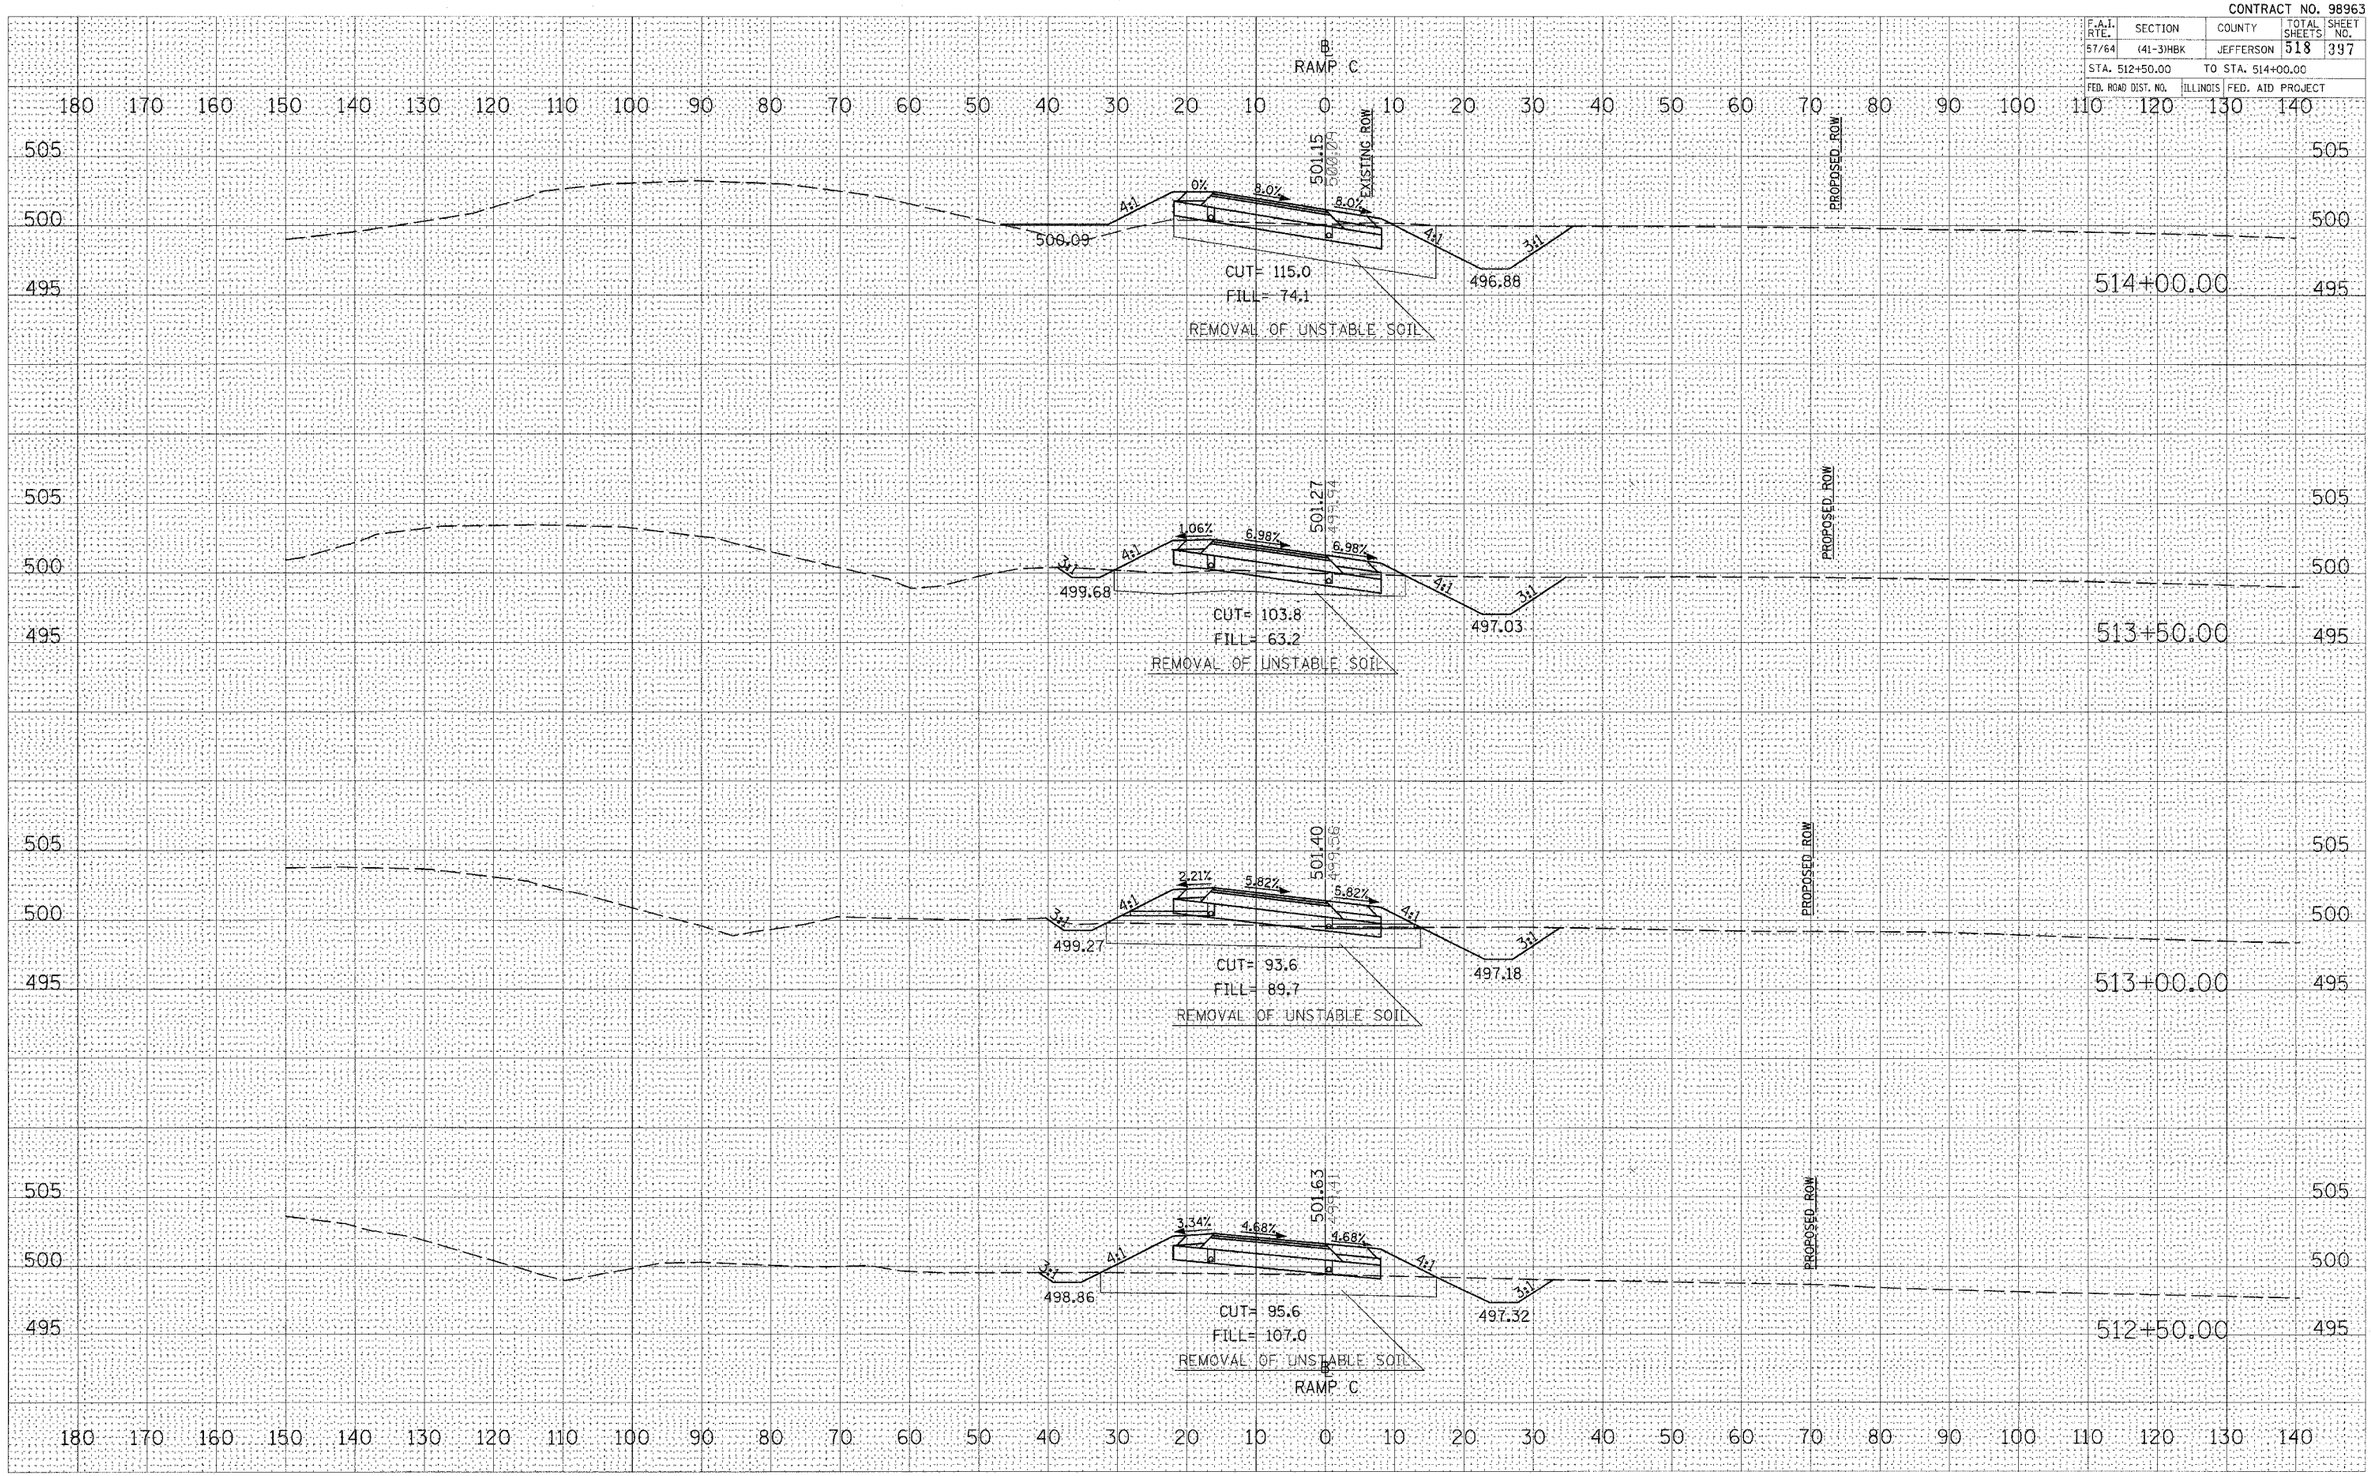

FINAL SURVEY — SURVEYED / PLOTTED / MASS HAUL AREAS / AREAS CHECKED — NOTE BOOK — NO. — BY — DATE

ORIGINAL SURVEY — SURVEYED / PLOTTED / MASS HAUL AREAS / AREAS CHECKED — NO. — BY — DATE

PLOT DATE = 23-JAN-2007, 11:49 AM
FILE NAME = I:\HB_Jobs\56428\Ea\IDOT RAMPS\...
PLOT SCALE = 10.0000 ' / IN.
USER NAME = Kas

CROSS SECTIONS – PROPOSED RAMP C