CONTRACT NO. 98963

F.A.I. RTE.	SECTION	COUNTY	TOTAL SHEETS	SHEET NO.
57/64	(41-3)HBK	JEFFERSON	518	406
STA. 600+00.00		TO STA. 601+50.00		
FED. ROAD DIST. NO.	ILLINOIS	FED. AID PROJECT		

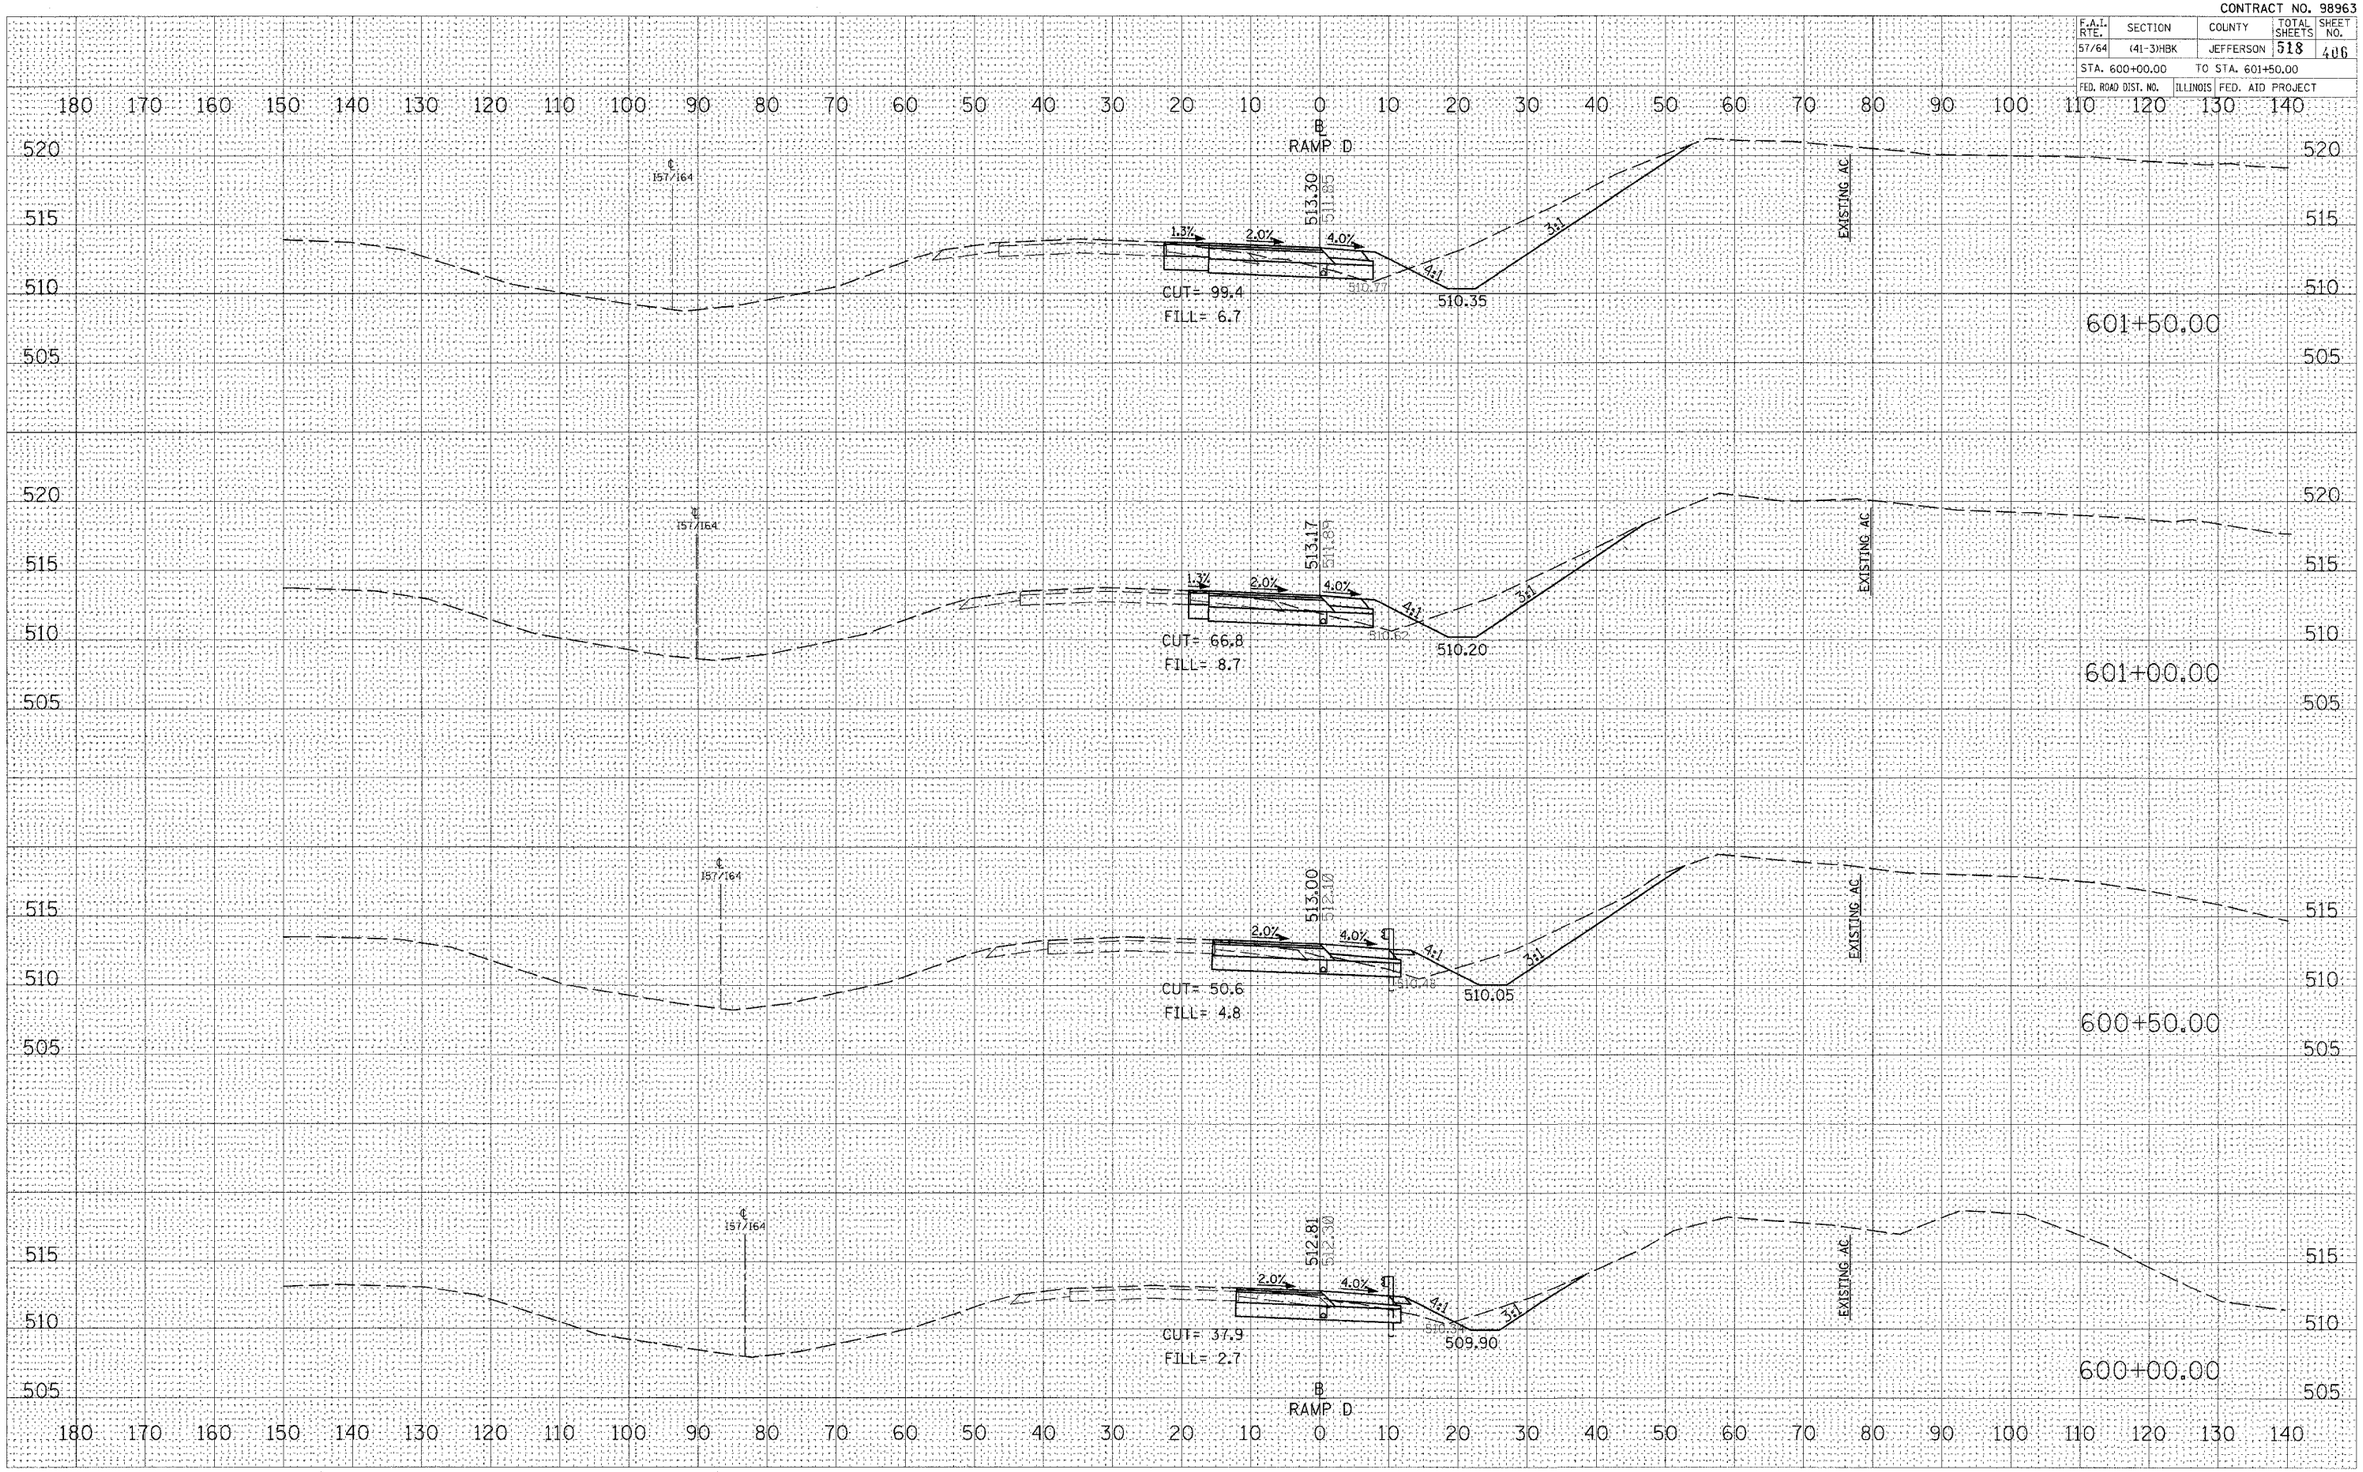

CROSS SECTIONS – PROPOSED RAMP D

PLOT DATE = 03\22\2007, 11:49 AM
FILE NAME = N:\Projects\98963\Sheets\IDOT RAMPS\xs-IDOT RAMPS.dgn
PLOT SCALE = 10.0000 ' / IN.
USER NAME = Ket

	BY	DATE
FINAL SURVEY	SURVEYED	
NOTE BOOK	PLOTTED	
NO.	TEMPLATE	
	AREAS	
	AREAS CHECKED	

	BY	DATE
ORIGINAL SURVEY	SURVEYED	
NOTE BOOK	PLOTTED	
NO.	TEMPLATE	
	AREAS	
	AREAS CHECKED	