CONTRACT NO. 98963

F.A.I. RTE.	SECTION	COUNTY	TOTAL SHEETS	SHEET NO.
57/64	(41-3)HBK	JEFFERSON	518	413

STA. 611+50.00 TO STA. 612+50.00

FED. ROAD DIST. NO. | ILLINOIS | FED. AID PROJECT

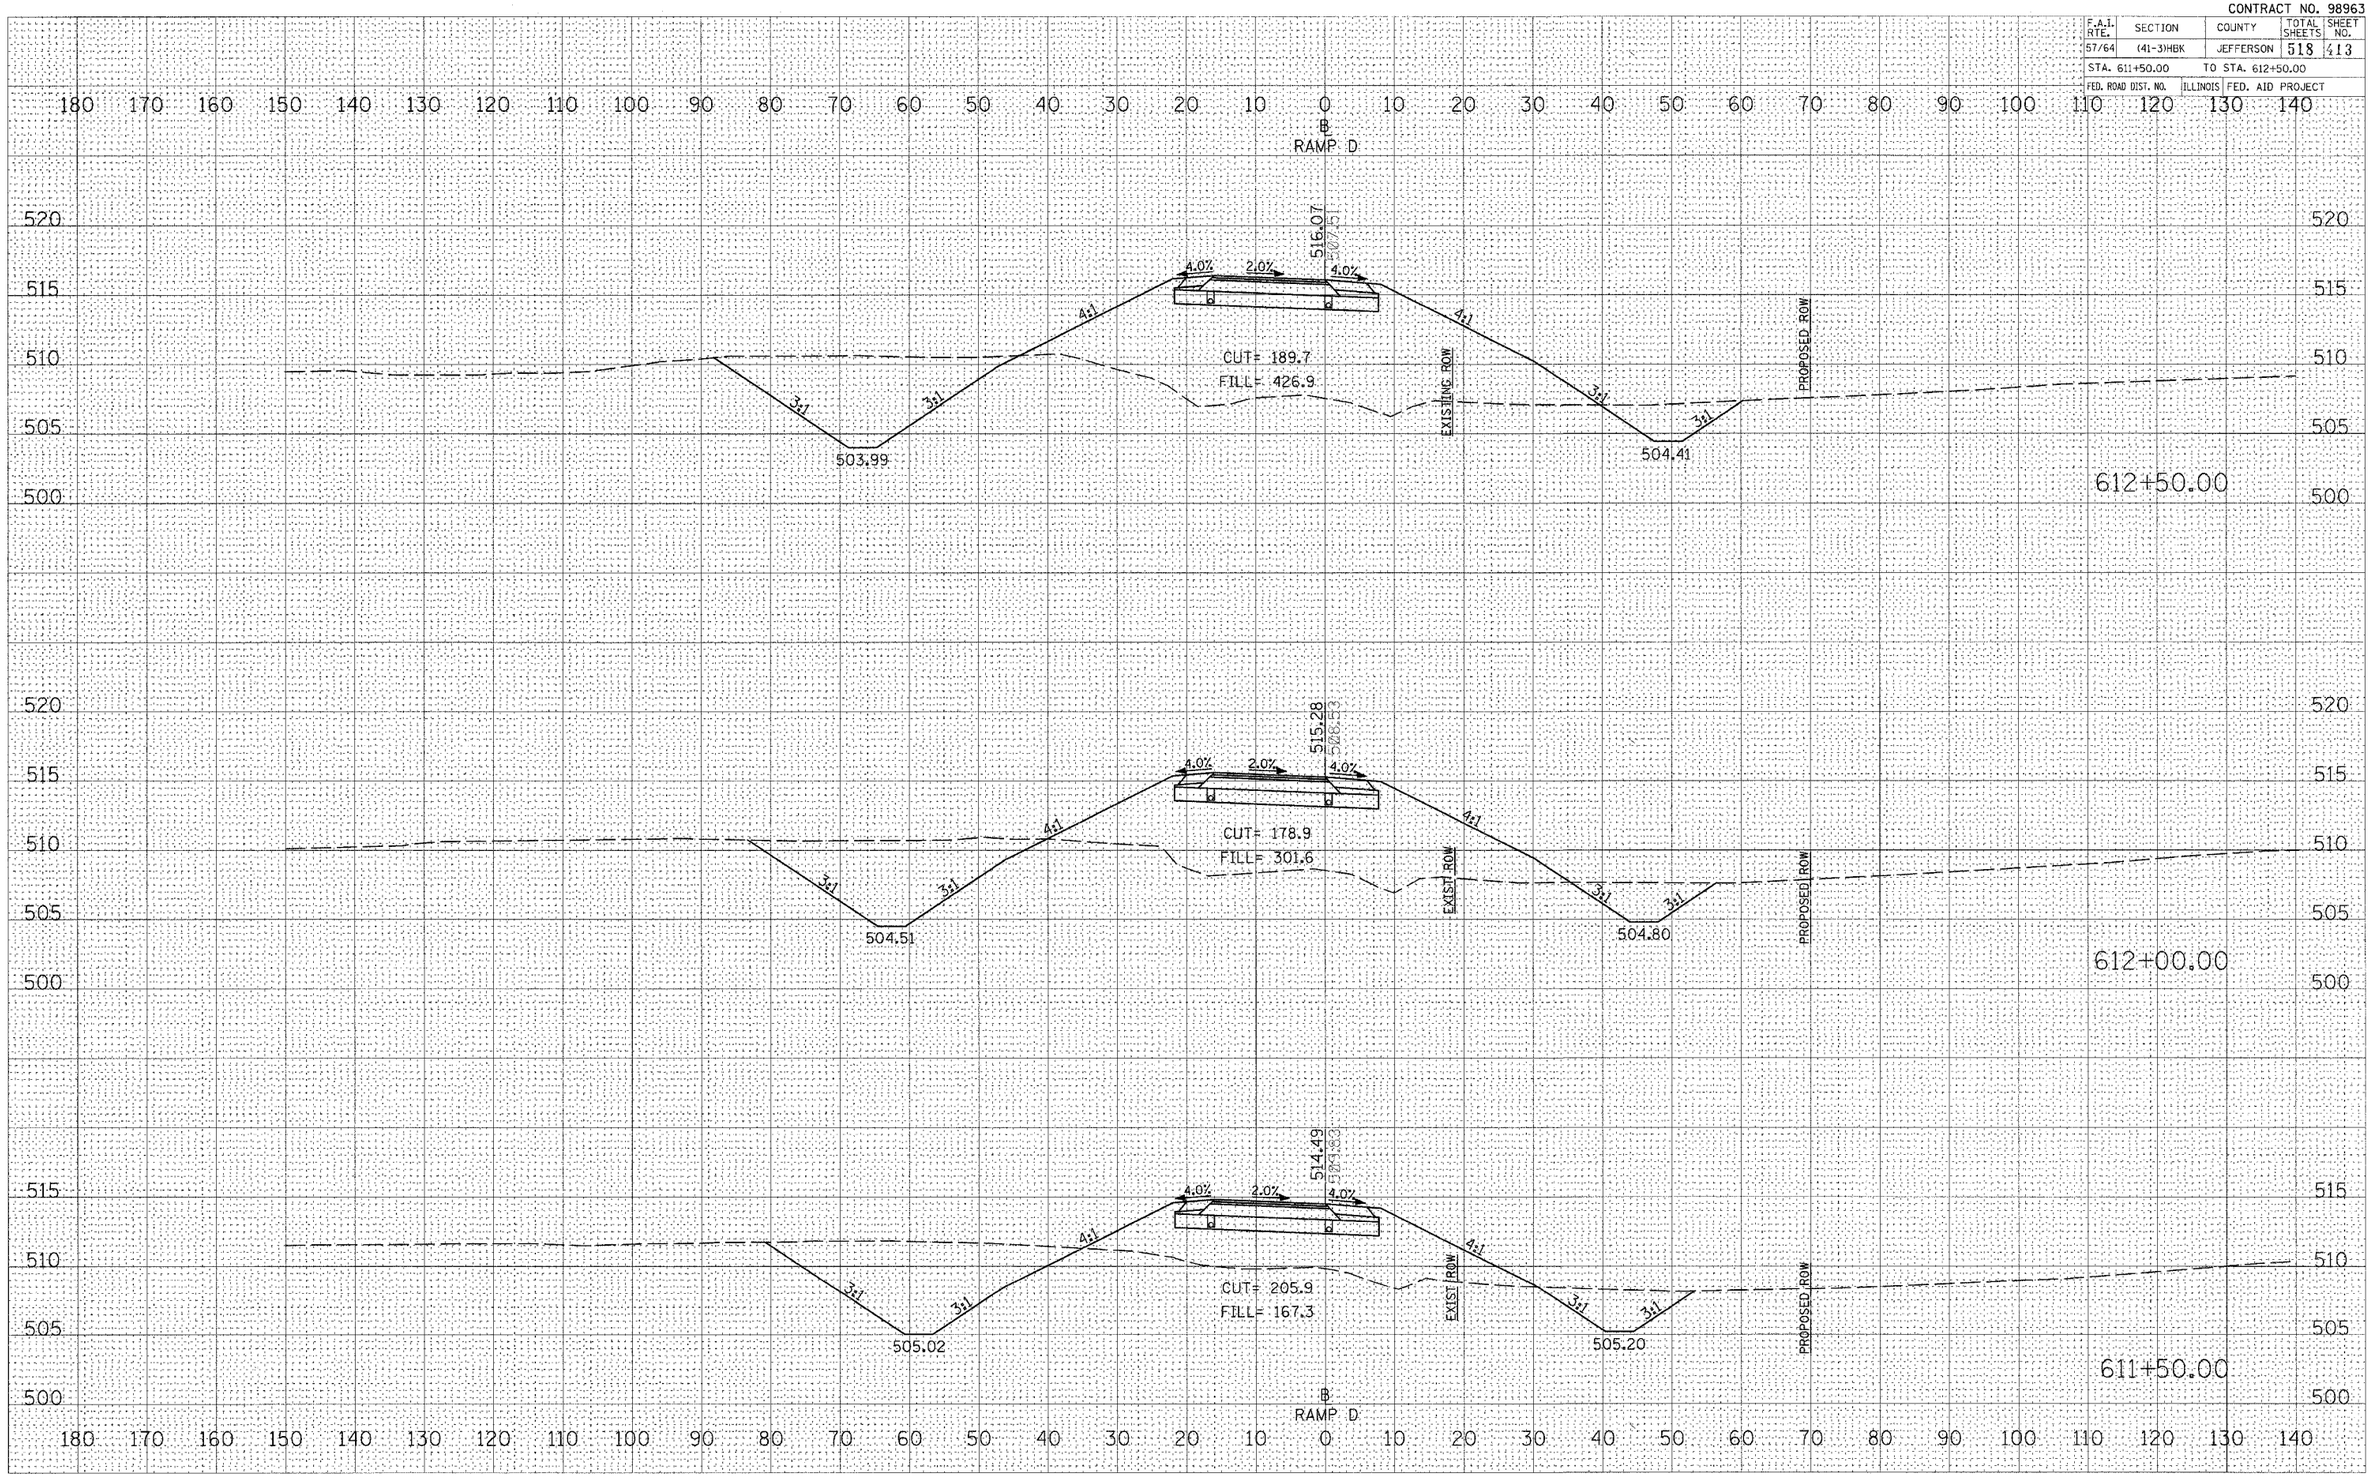

FINAL SURVEY	BY	DATE
SURVEYED		
PLOTTED		
TRAVERSE		
HOTE BOOK		
AREAS		
AREAS CHECKED		
NO.		

ORIGINAL SURVEY	BY	DATE
SURVEYED		
PLOTTED		
TRAVERSE		
AREAS		
AREAS CHECKED		
NO.		

PLOT DATE = 8/3/2007 11:49 AM
FILE NAME = G:\98_Jobs\98a-2019a\IDOT RAMPS\
PLOT SCALE = 10.0000 ' / IN.
USER NAME = Kat

CROSS SECTIONS – PROPOSED RAMP D