CONTRACT NO. 98963

F.A.I. RTE.	SECTION	COUNTY	TOTAL SHEETS	SHEET NO.
57/64	(41-3)HBK	JEFFERSON	518	414

STA. 613+00.00 TO STA. 614+00.00

FED. ROAD DIST. NO. ILLINOIS FED. AID PROJECT

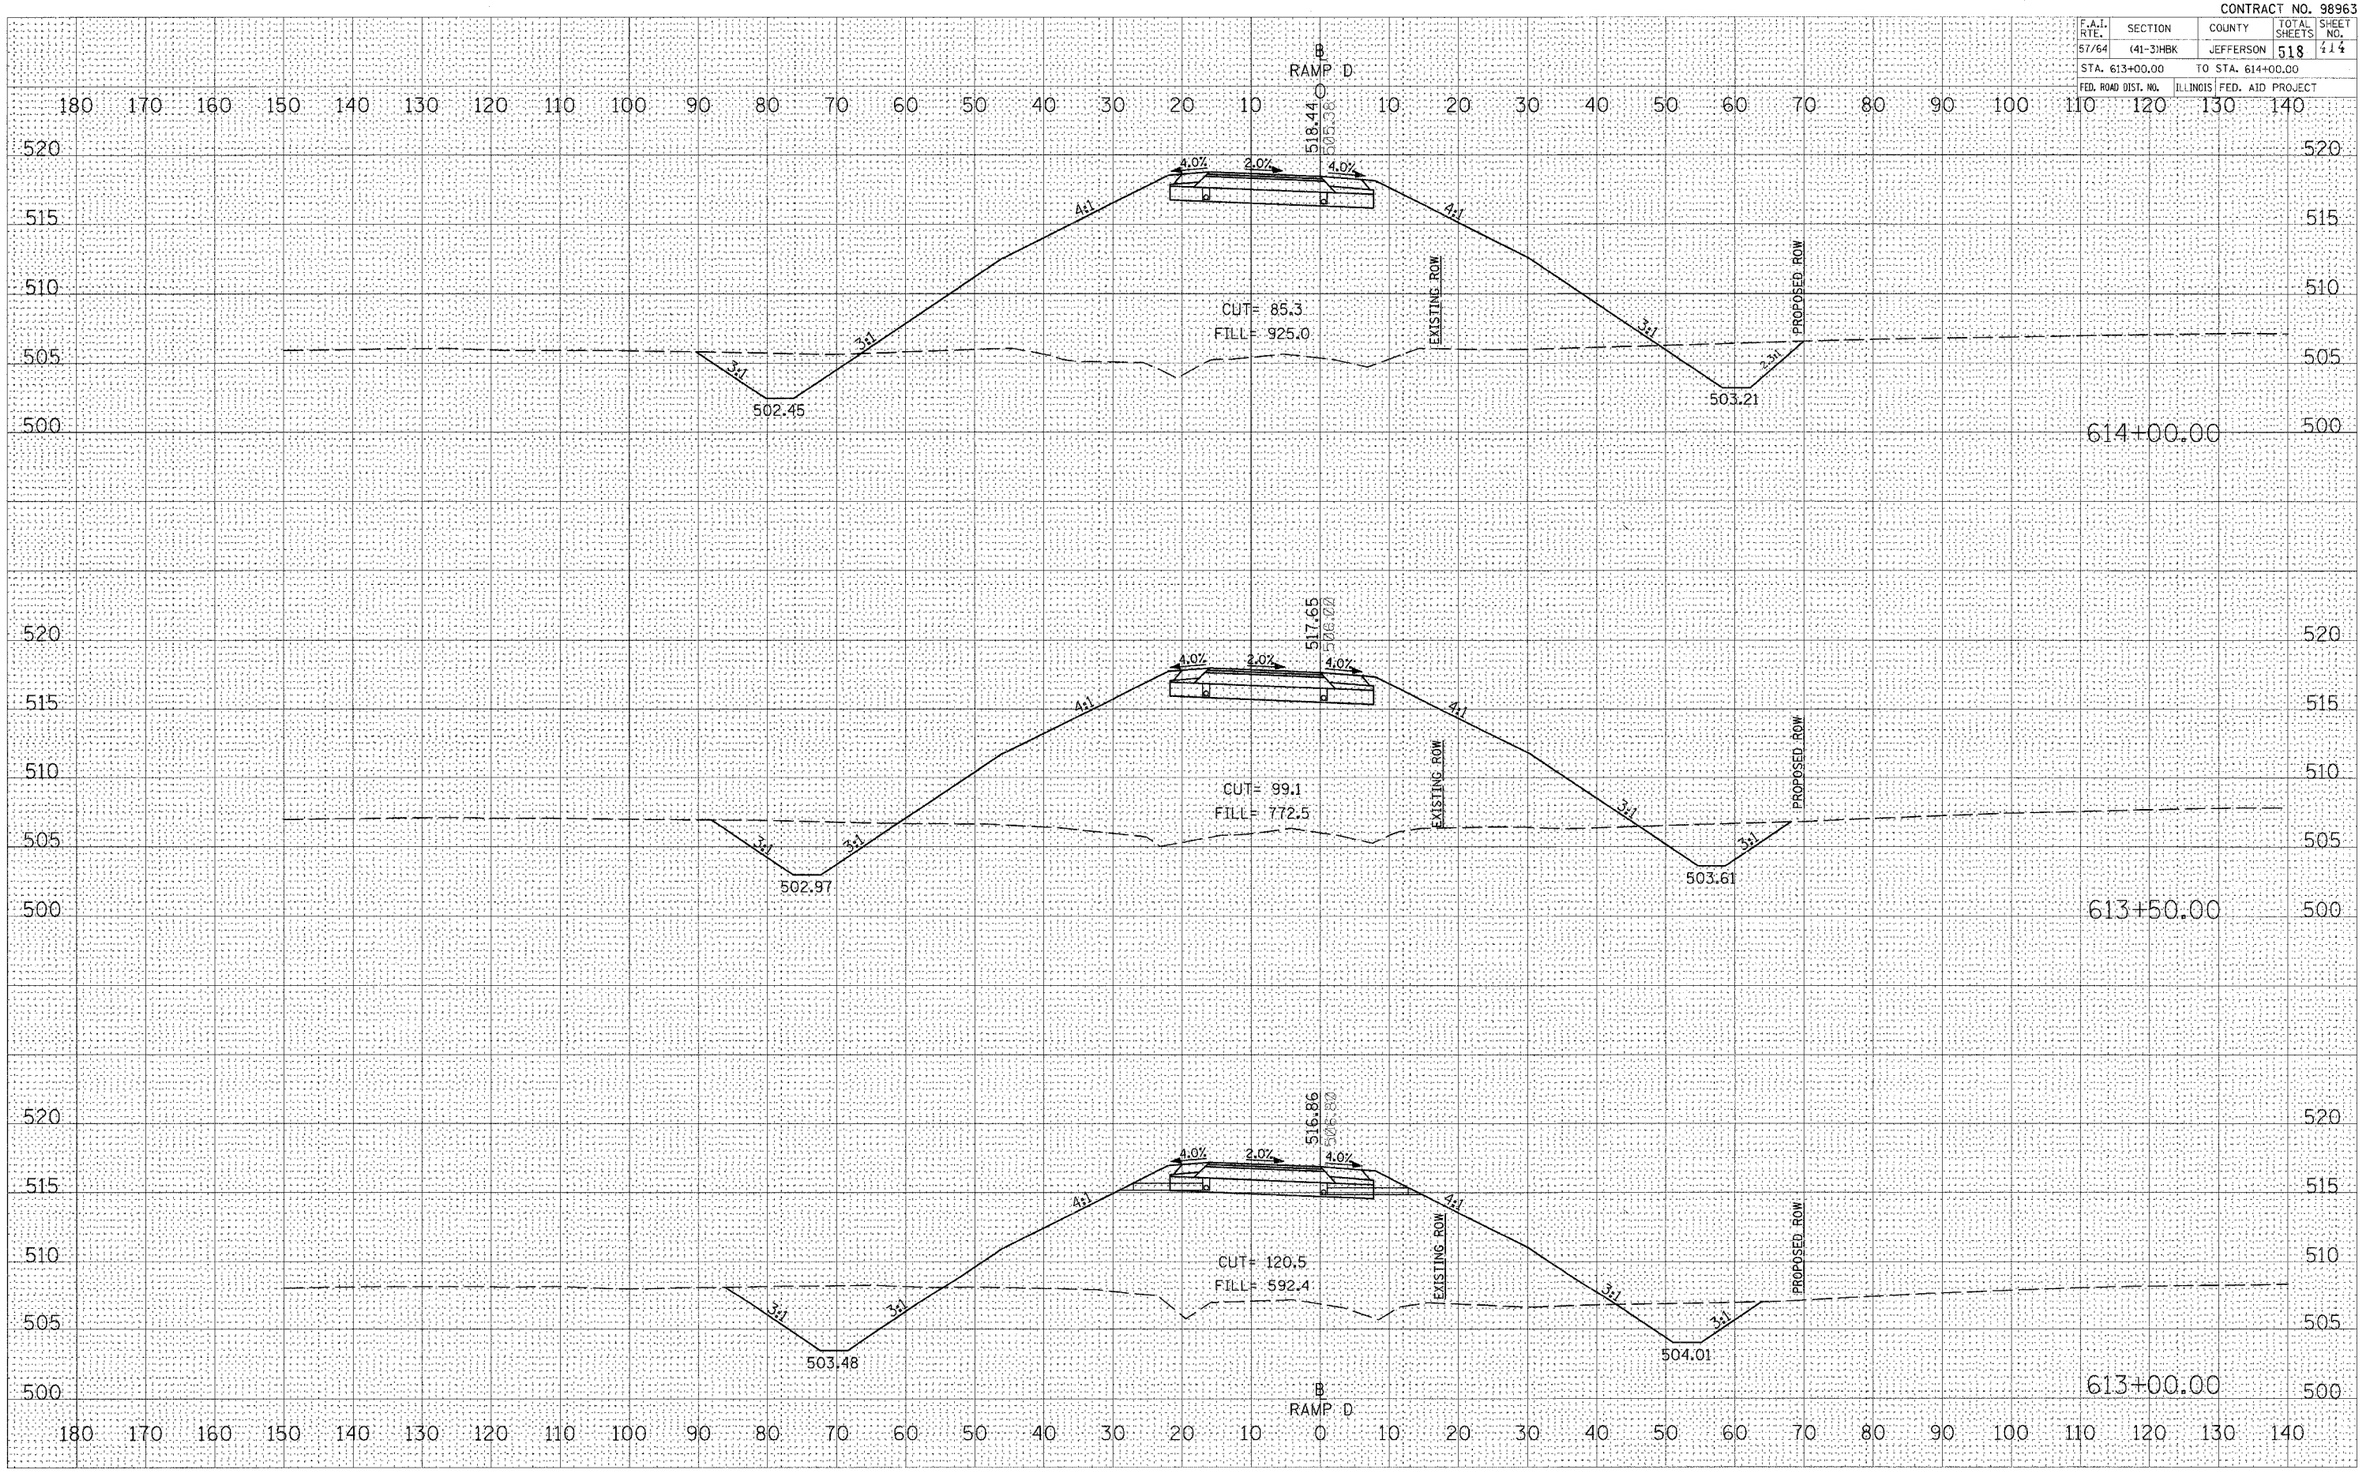

CROSS SECTIONS – PROPOSED RAMP D