CONTRACT NO. 98963

F.A.I. RTE.	SECTION	COUNTY	TOTAL SHEETS	SHEET NO.
57/64	(41-3)HBK	JEFFERSON	518	417
STA. 616+50.00		TO STA. 617+50.00		
FED. ROAD DIST. NO.	ILLINOIS	FED. AID PROJECT		

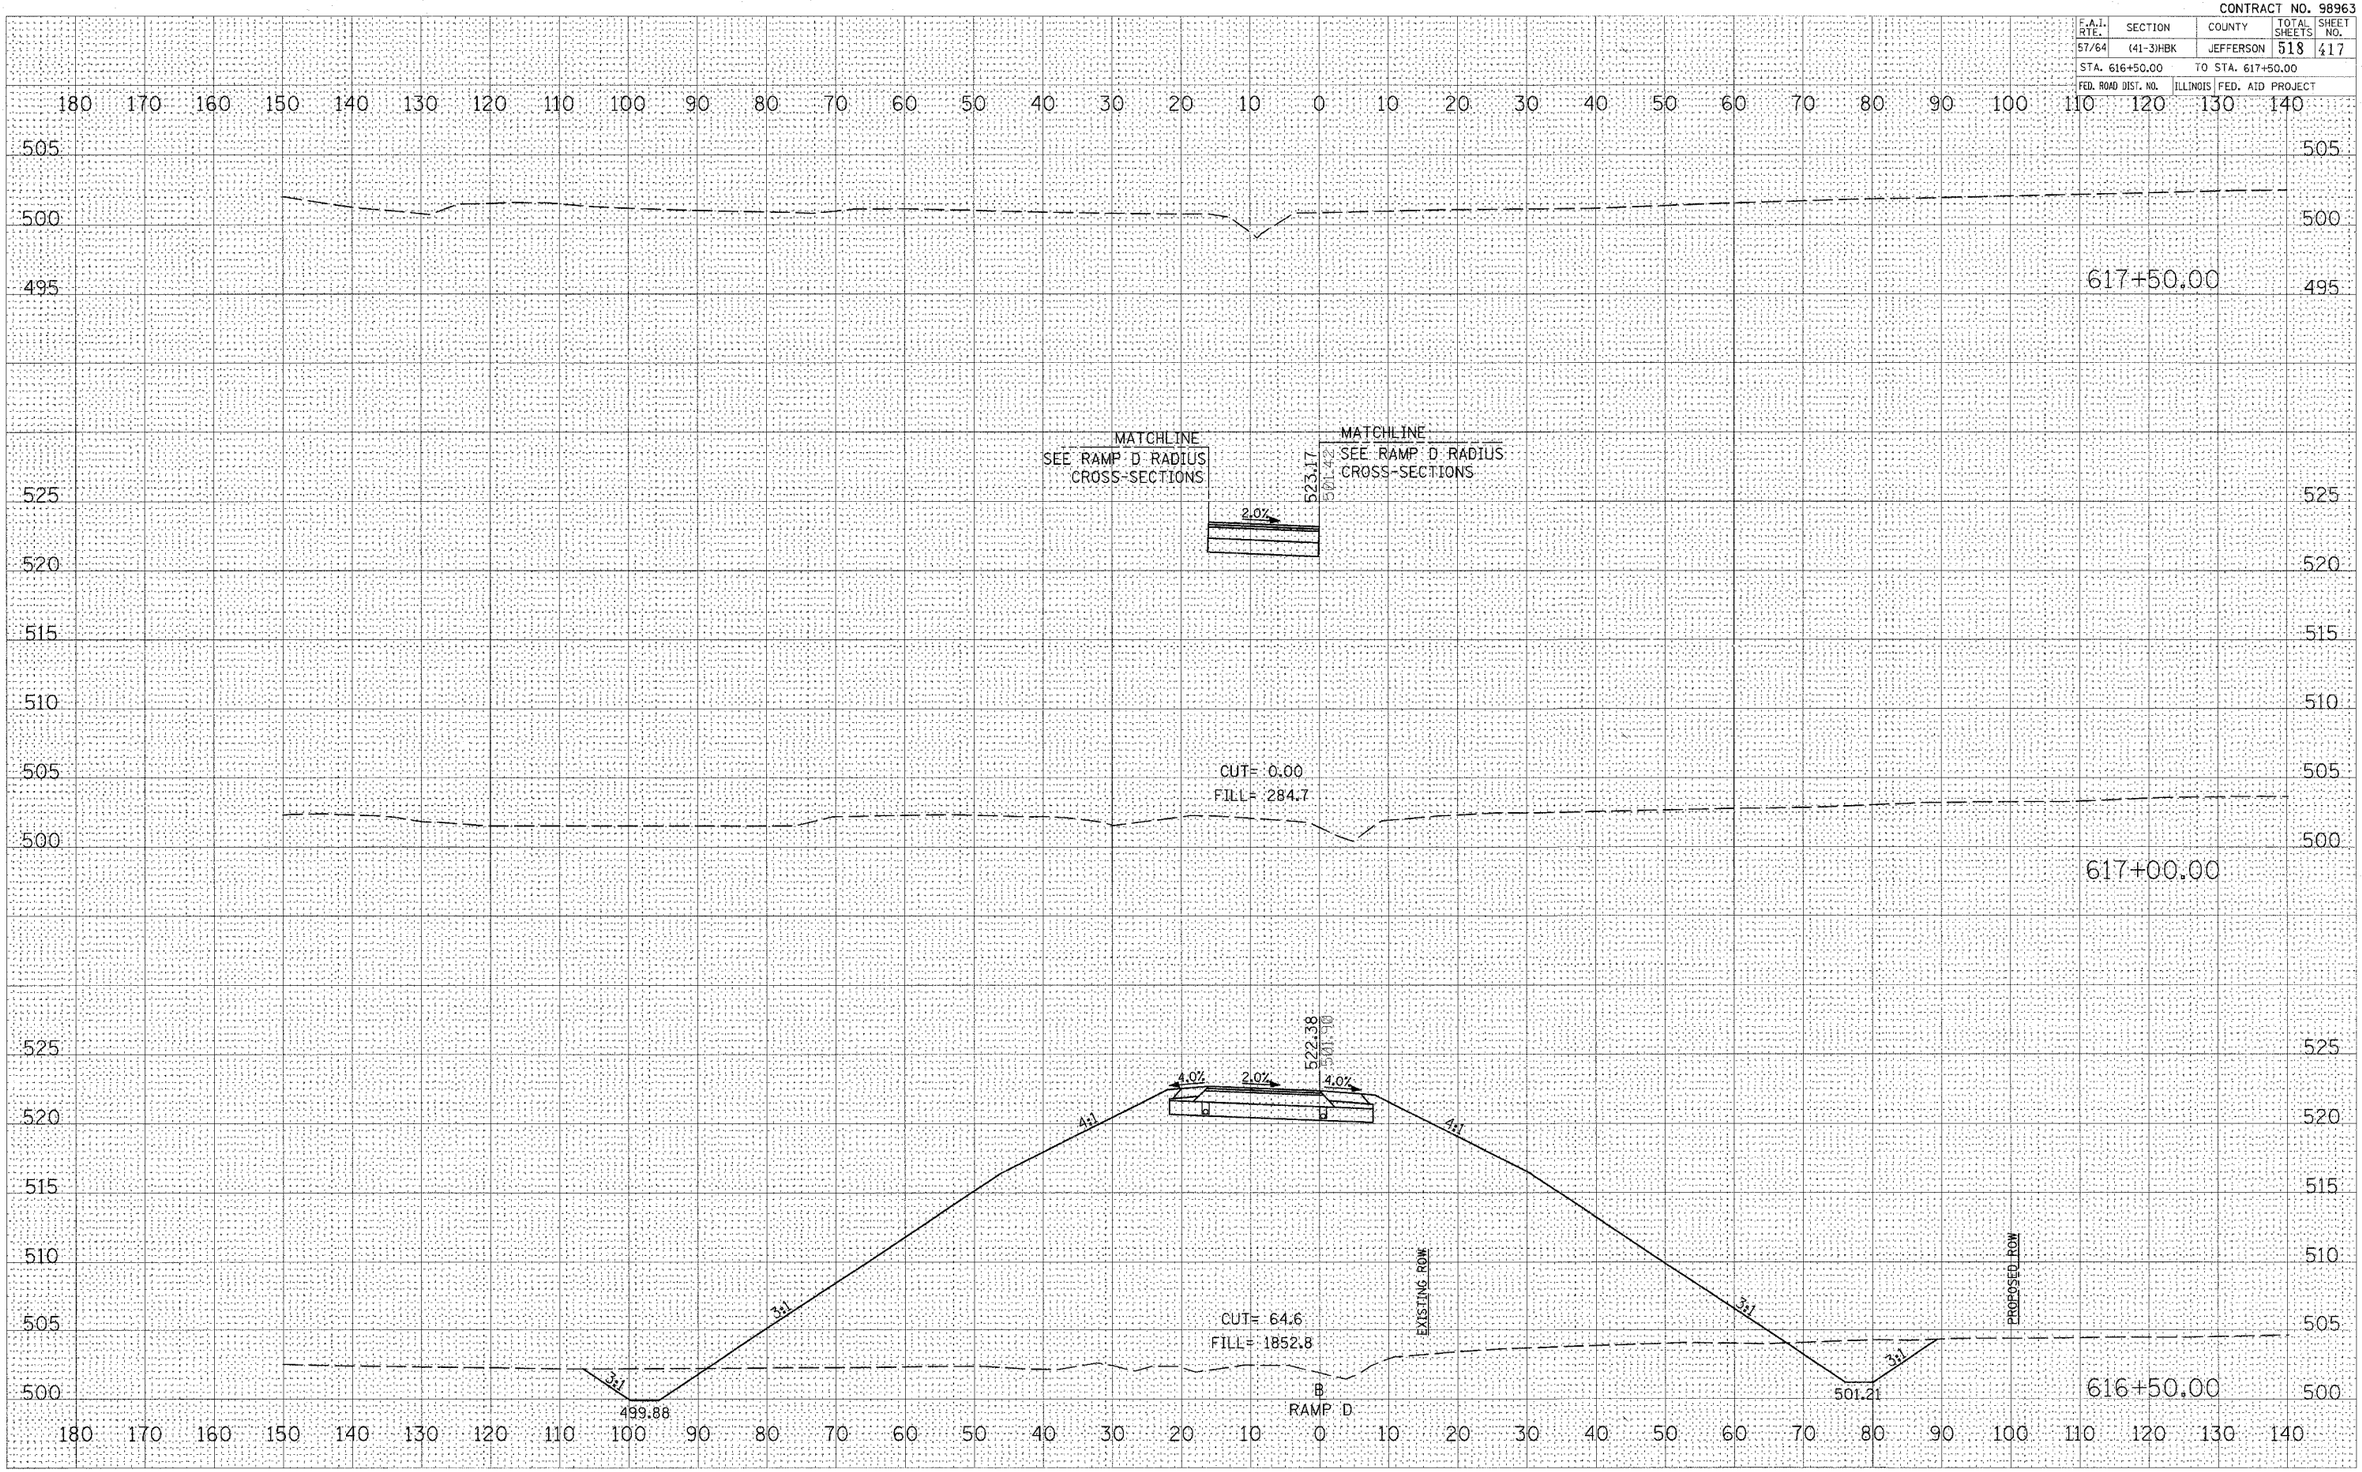

CROSS SECTIONS – PROPOSED RAMP D

PLOT DATE = 8/22/2007, 11:49 AM
FILE NAME = c:\projects\98963\IDOT RAMPS\...
PLOT SCALE = 10.0000 / IN.
USER NAME = Kes