CONTRACT NO. 98963

F.A.I. RTE.	SECTION	COUNTY	TOTAL SHEETS	SHEET NO.
57/64	(41-3)HBK	JEFFERSON	518	435
STA. +20.0000		TO STA. +30.0000		
FED. ROAD DIST. NO.	ILLINOIS	FED. AID PROJECT		

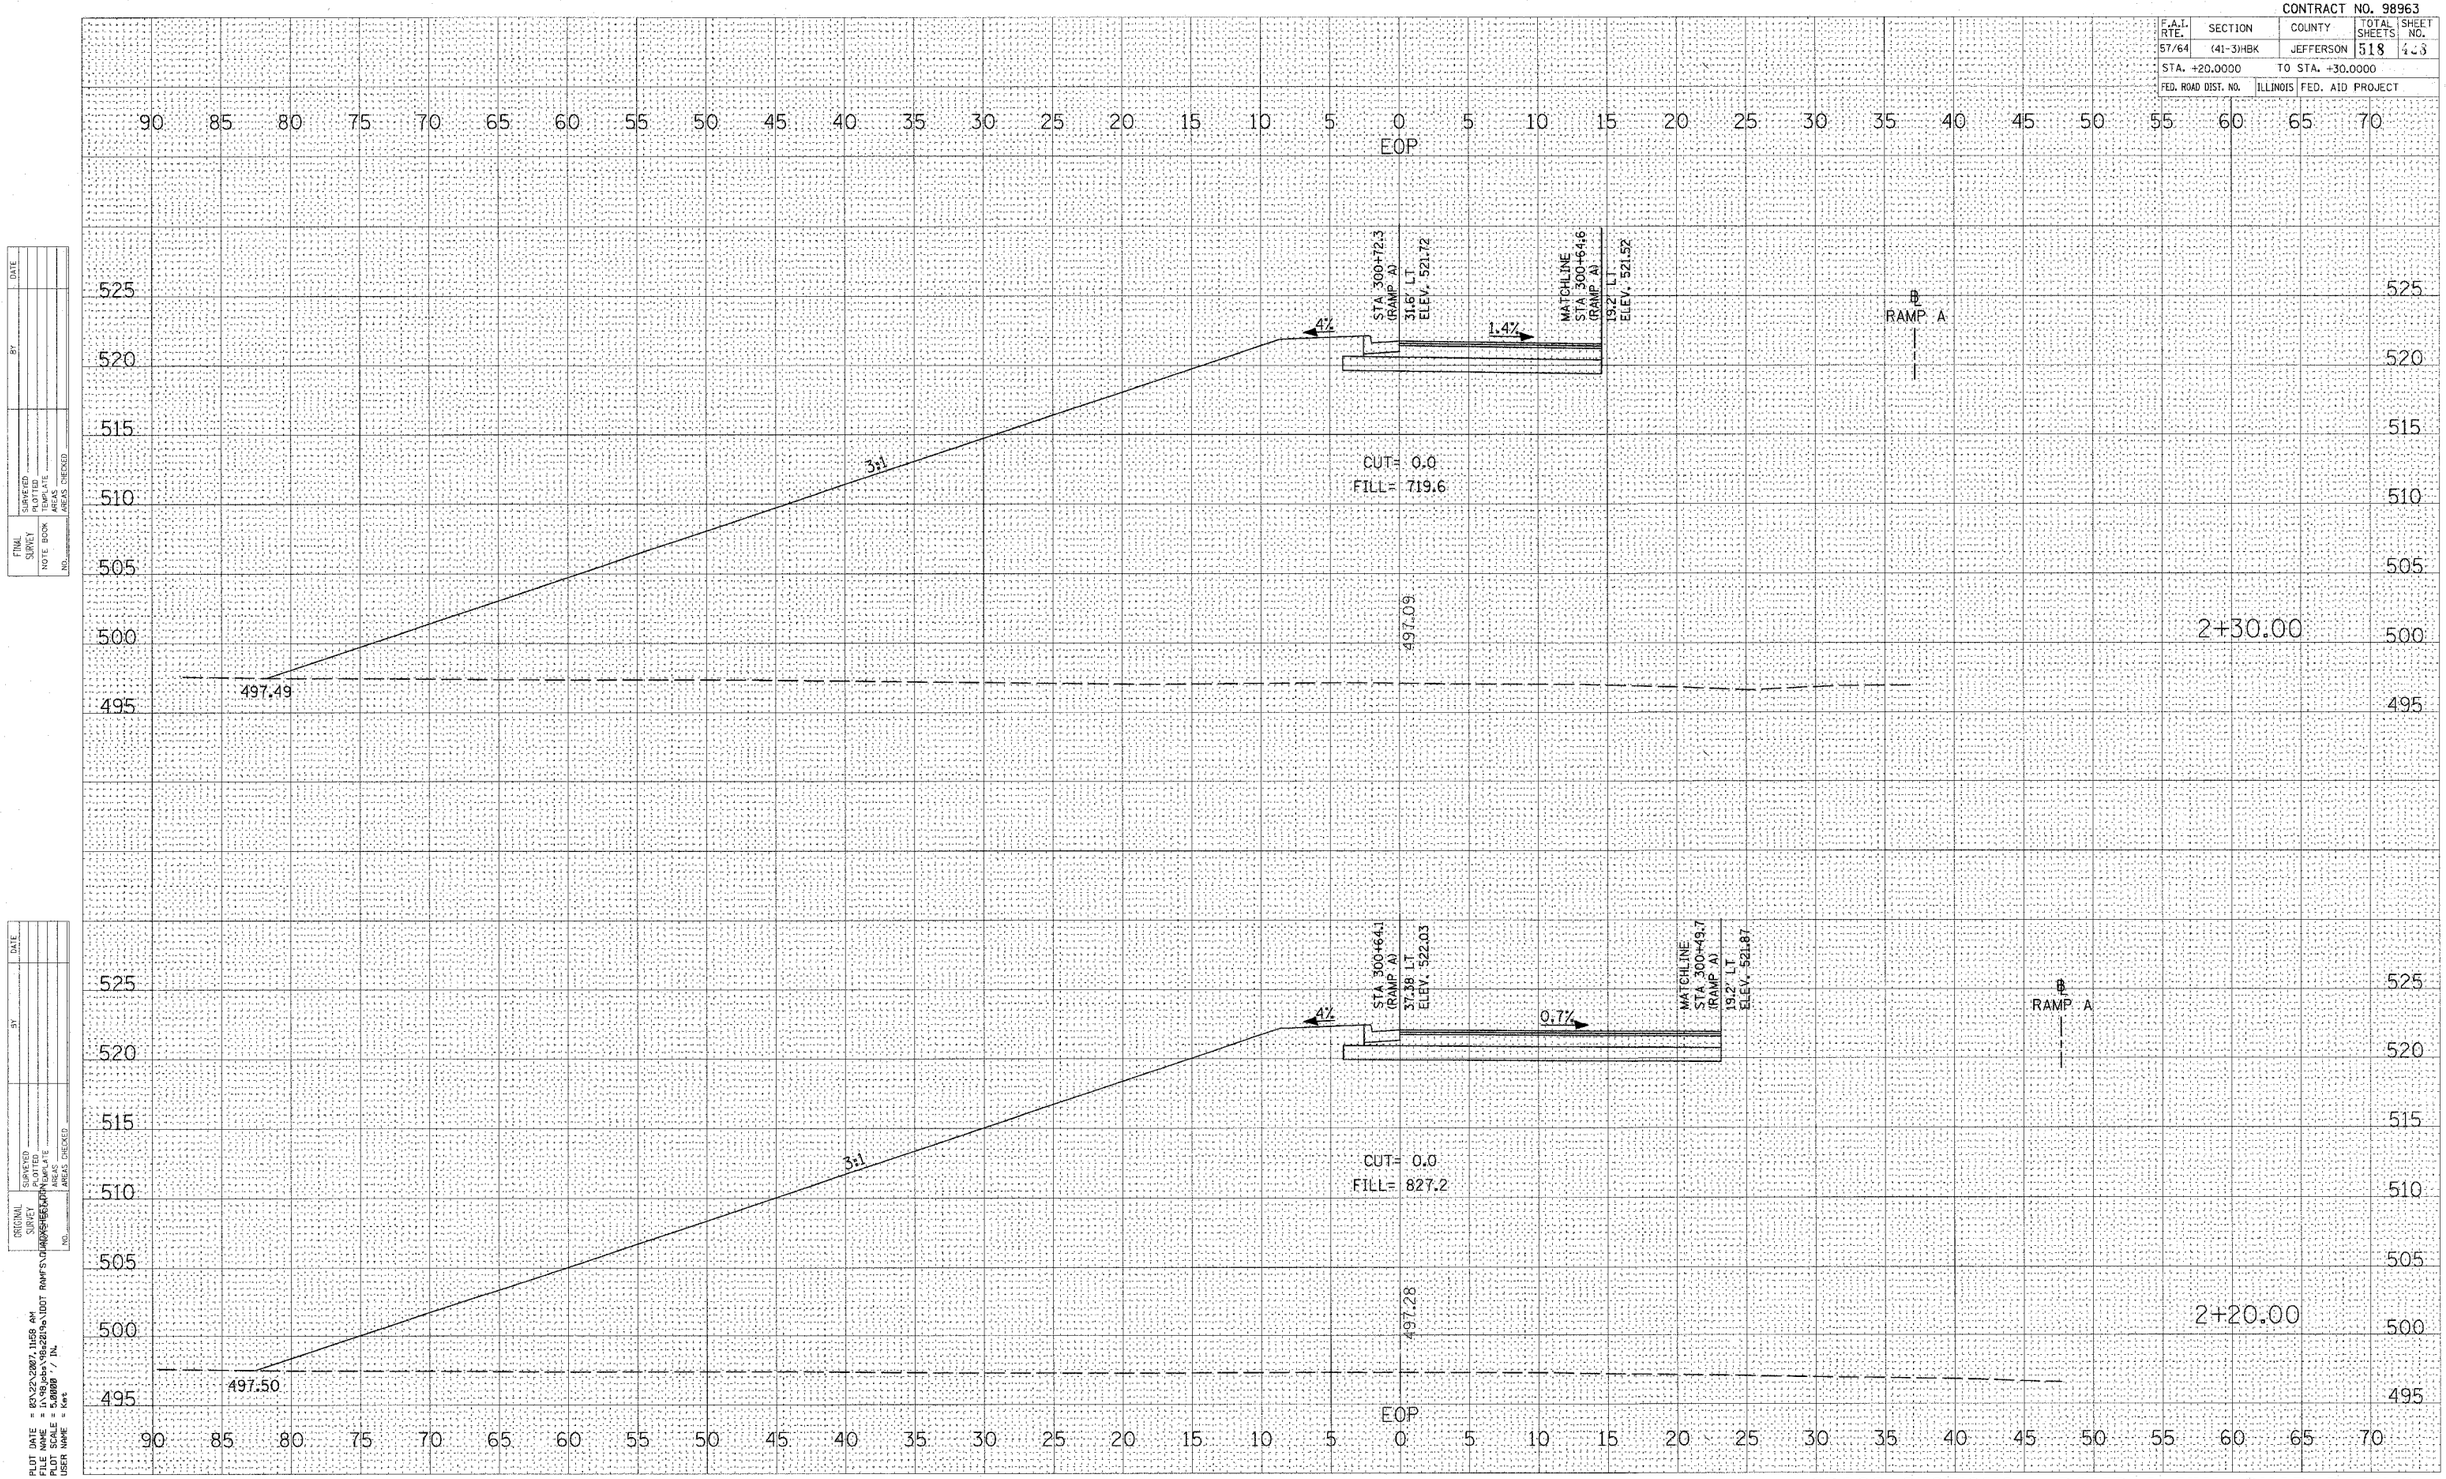

FINAL SURVEY — NOTE BOOK — NO. — BY — DATE
SURVEYED
PLOTTED
TRACED
AREAS
AREAS CHECKED

ORIGINAL SURVEY — NOTE BOOK — NO. — BY — DATE
SURVEYED
PLOTTED
TRACED
AREAS
AREAS CHECKED

PLOT DATE = 8/7/2007 11:50 AM
FILE NAME = I:\98\jobs\98-2219a\IDOT RAMPS\DRAWINGS\CROSSSECTIONS\RAMP A\
PLOT SCALE = 5.0000 ' / IN.
USER NAME = kws

CROSS SECTIONS – RAMP A NW QUAD RADIUS