CONTRACT NO. 98963

F.A.I. RTE.	SECTION	COUNTY	TOTAL SHEETS	SHEET NO.
57/64	(41-3)HBK	JEFFERSON	518	4 of 4
STA. +40.0000		TO STA. +50.0000		
FED. ROAD DIST. NO.	ILLINOIS	FED. AID PROJECT		

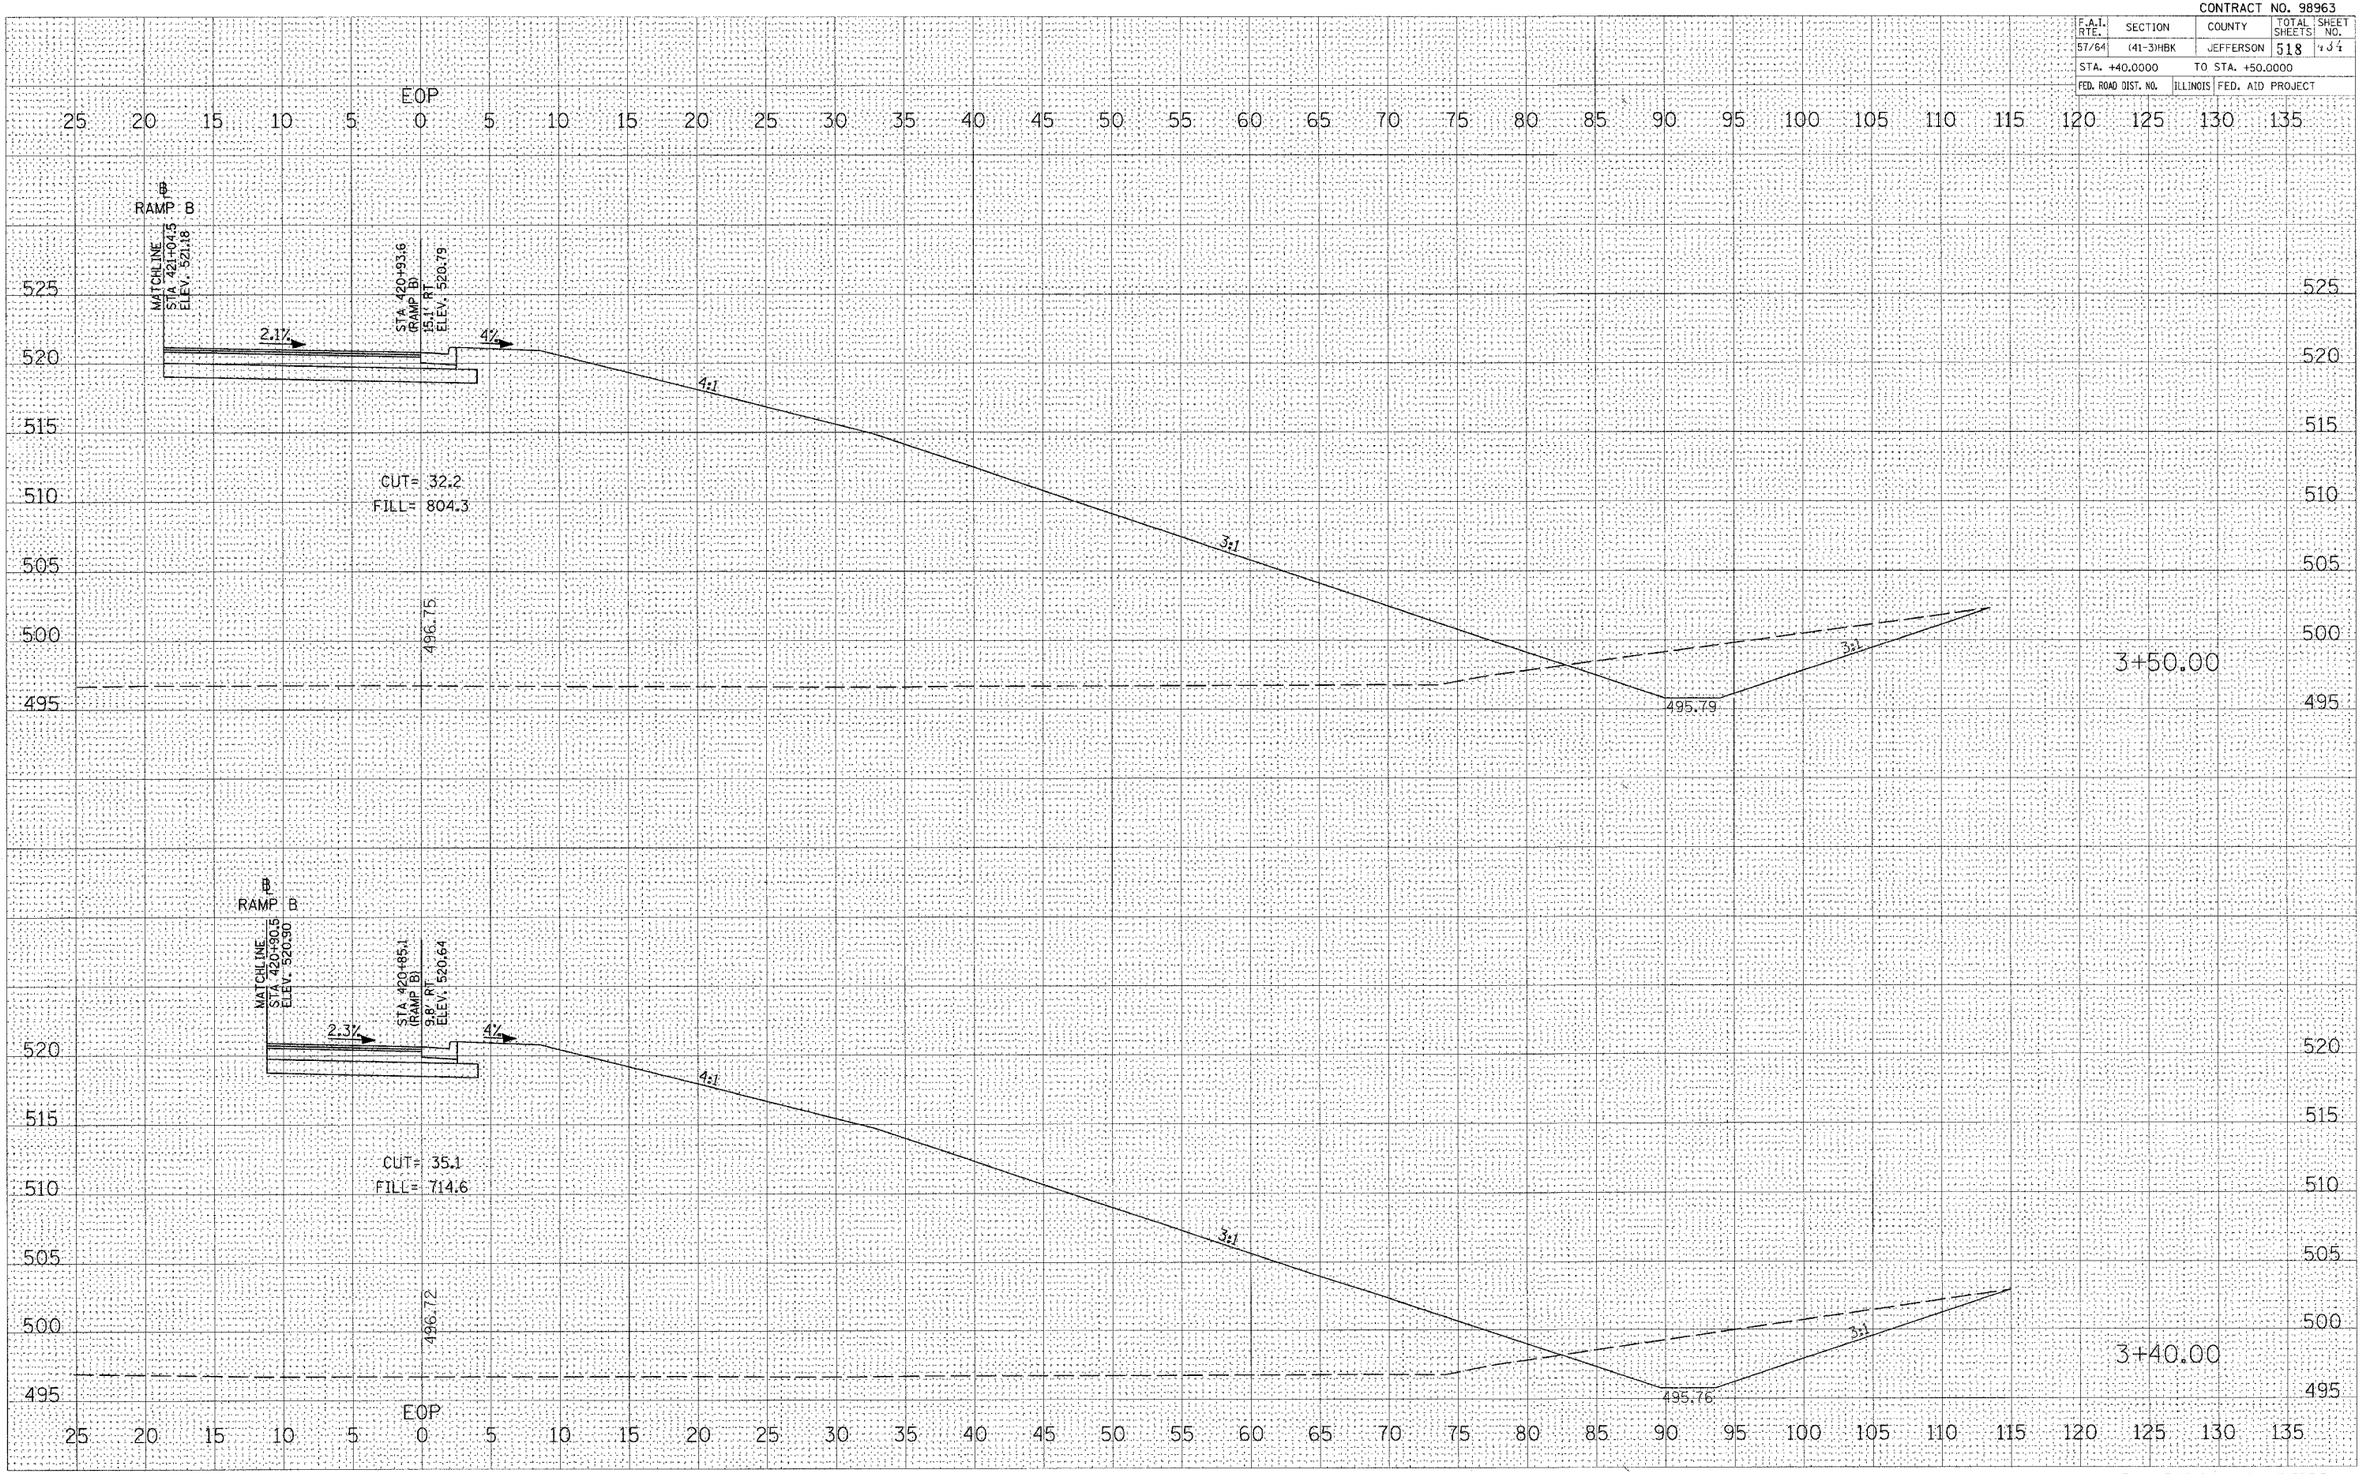

FINAL SURVEY: NOTE BOOK | NO. | SURVEYED | PLOTTED | TEMPLATE | AREAS | AREAS CHECKED | BY | DATE

ORIGINAL SURVEY: SURVEYED | PLOTTED | TEMPLATE | AREAS | AREAS CHECKED | BY | DATE | NO.

PLOT DATE = 10/22/2007, 11:58 AM
FILE NAME = c:\projects\hbk2hbk\IDOT RAMPS\QUADRANT RADIUS\...
PLOT SCALE = 1.0000 ' / In.
USER NAME = ket

CROSS SECTIONS – RAMP B SE QUAD RADIUS