CONTRACT NO. 98963

F.A.I. RTE.	SECTION	COUNTY	TOTAL SHEETS	SHEET NO.
57/64	(41-3)HBK	JEFFERSON	518	438
STA. 1+20.0000		TO STA. 1+30.0000		
FED. ROAD DIST. NO.	ILLINOIS	FED. AID PROJECT		

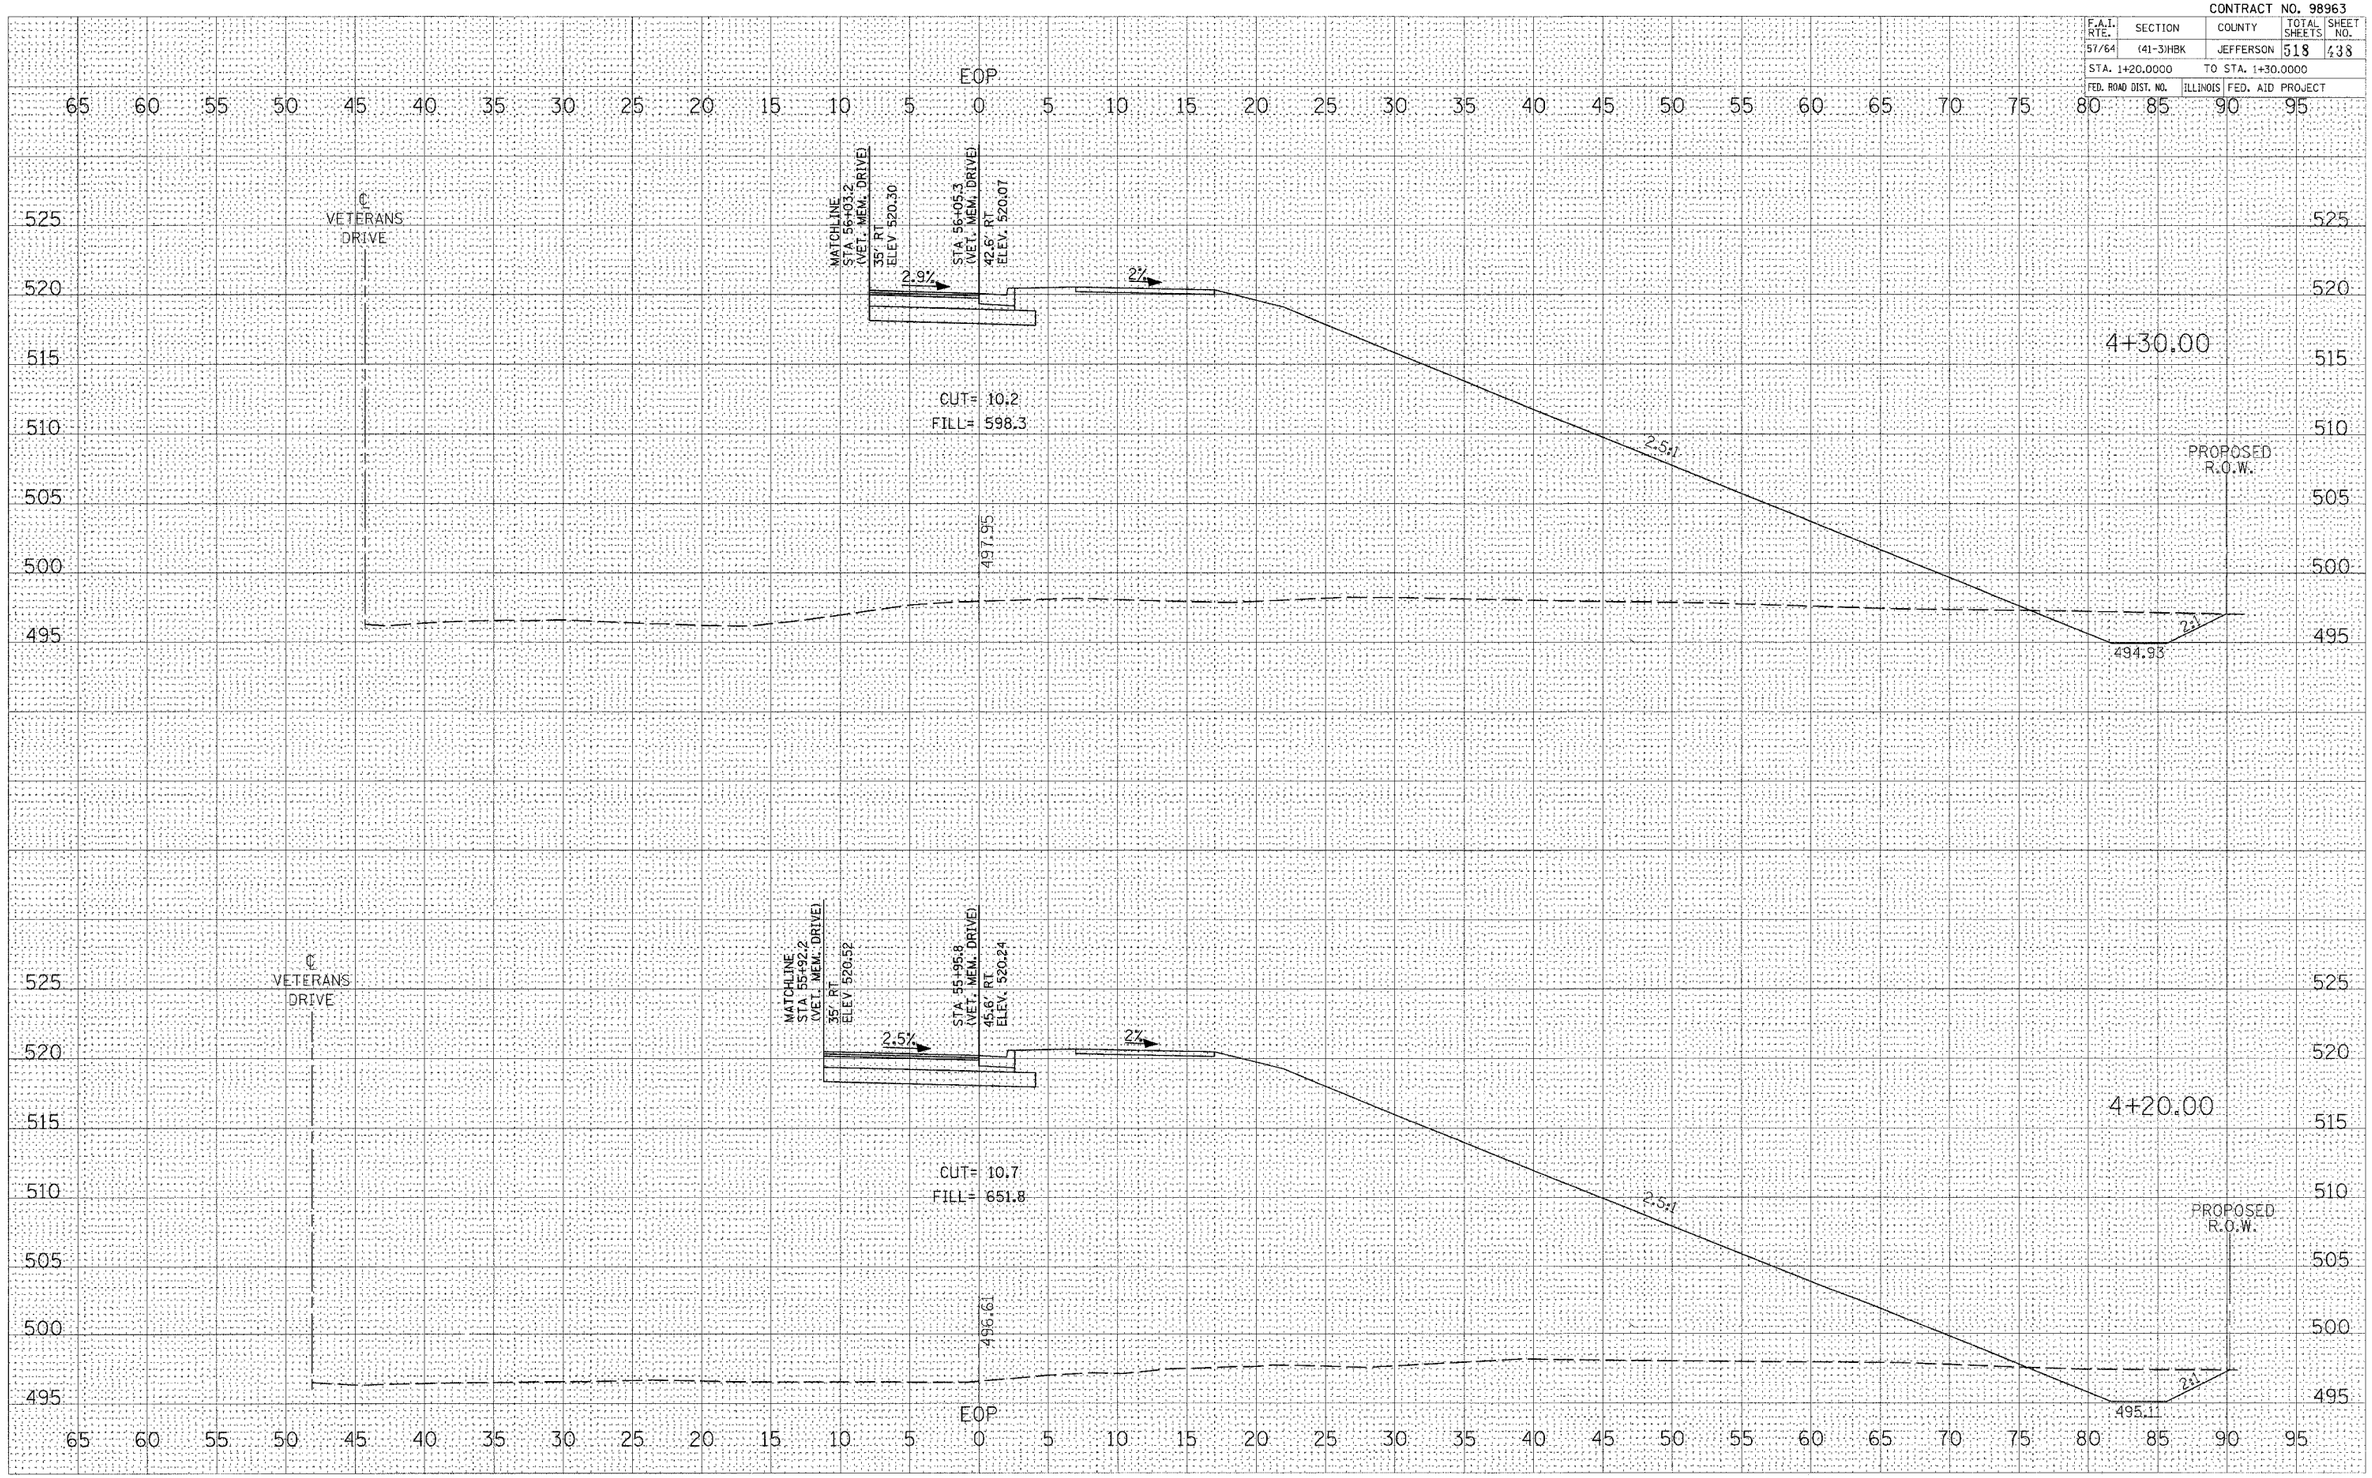

CROSS SECTIONS – RAMP B SE QUAD RADIUS

FINAL SURVEY — NOTE BOOK — NO. — BY — DATE — SURVEYED — PLOTTED — TYPED/DATE — AREAS — AREAS CHECKED

ORIGINAL SURVEY — NOTE BOOK — NO. — BY — DATE — SURVEYED — PLOTTED — TYPED/DATE — AREAS — AREAS CHECKED

PLOT DATE = 8/4/22-2007 11:50 AM
FILE NAME = I:\96_Jobs\96x281ha\IDOT RAMPS\Quadrant Radius\SE
PLOT SCALE = 5.0000 ' / IN.
USER NAME = Ken