CONTRACT NO. 98963

F.A.I. RTE.	SECTION	COUNTY	TOTAL SHEETS	SHEET NO.
57/64	(41-3)HBK	JEFFERSON	518	440
STA. 1+60.0000		TO STA. 1+70.0000		
FED. ROAD DIST. NO.	ILLINOIS	FED. AID PROJECT		

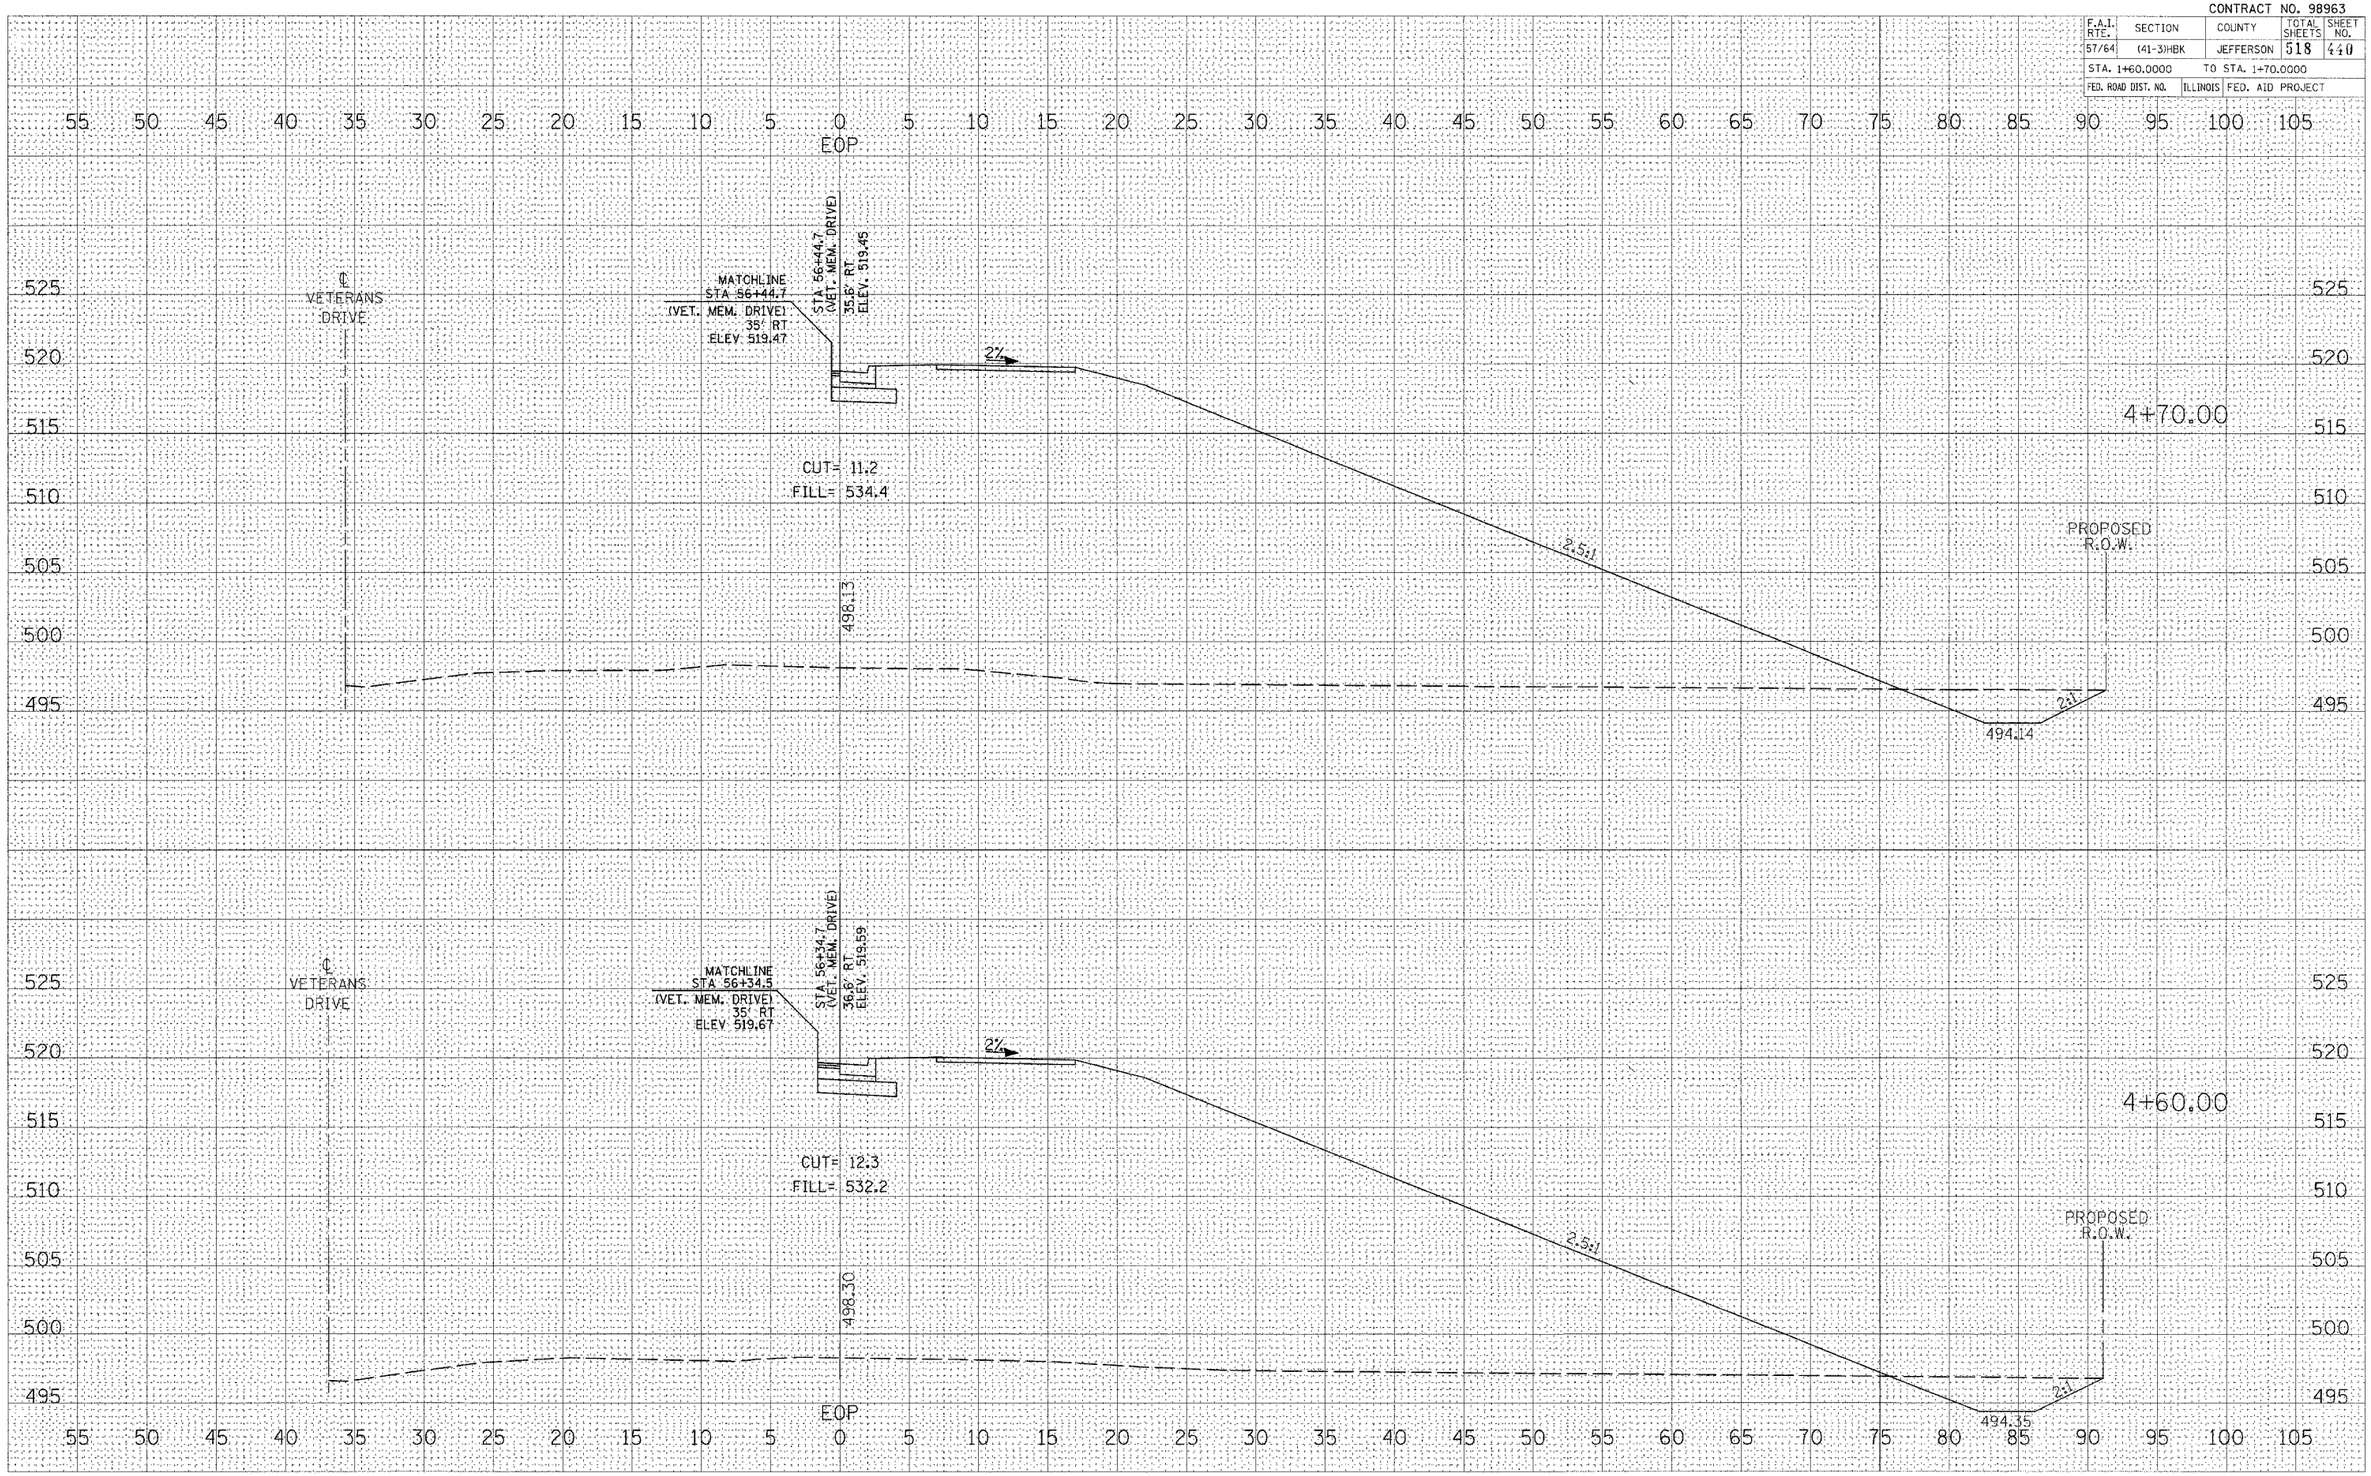

CROSS SECTIONS – RAMP B SE QUAD RADIUS

FINAL SURVEY — NOTE BOOK — SURVEYED — PLOTTED — TYPICALS — AREAS — AREAS CHECKED — BY — DATE — NO.

ORIGINAL SURVEY — SURVEYED — PLOTTED — TYPICALS — AREAS — AREAS CHECKED — BY — DATE — NO.

PLOT DATE = 8/24/2007 11:59 AM
FILE NAME = i:\98-pds\98-2801a\IDOT Ramps\Quadrants\QUADRFEED.dgn
PLOT SCALE = 5.8000 ' / IN.
USER NAME = Kes