CONTRACT NO. 98963

F.A.I. RTE.	SECTION	COUNTY	TOTAL SHEETS	SHEET NO.
57/64	(41-3)HBK	JEFFERSON	518	124
STA. +40.00		TO STA. +45.50		
FED. ROAD DIST. NO.	ILLINOIS	FED. AID PROJECT		

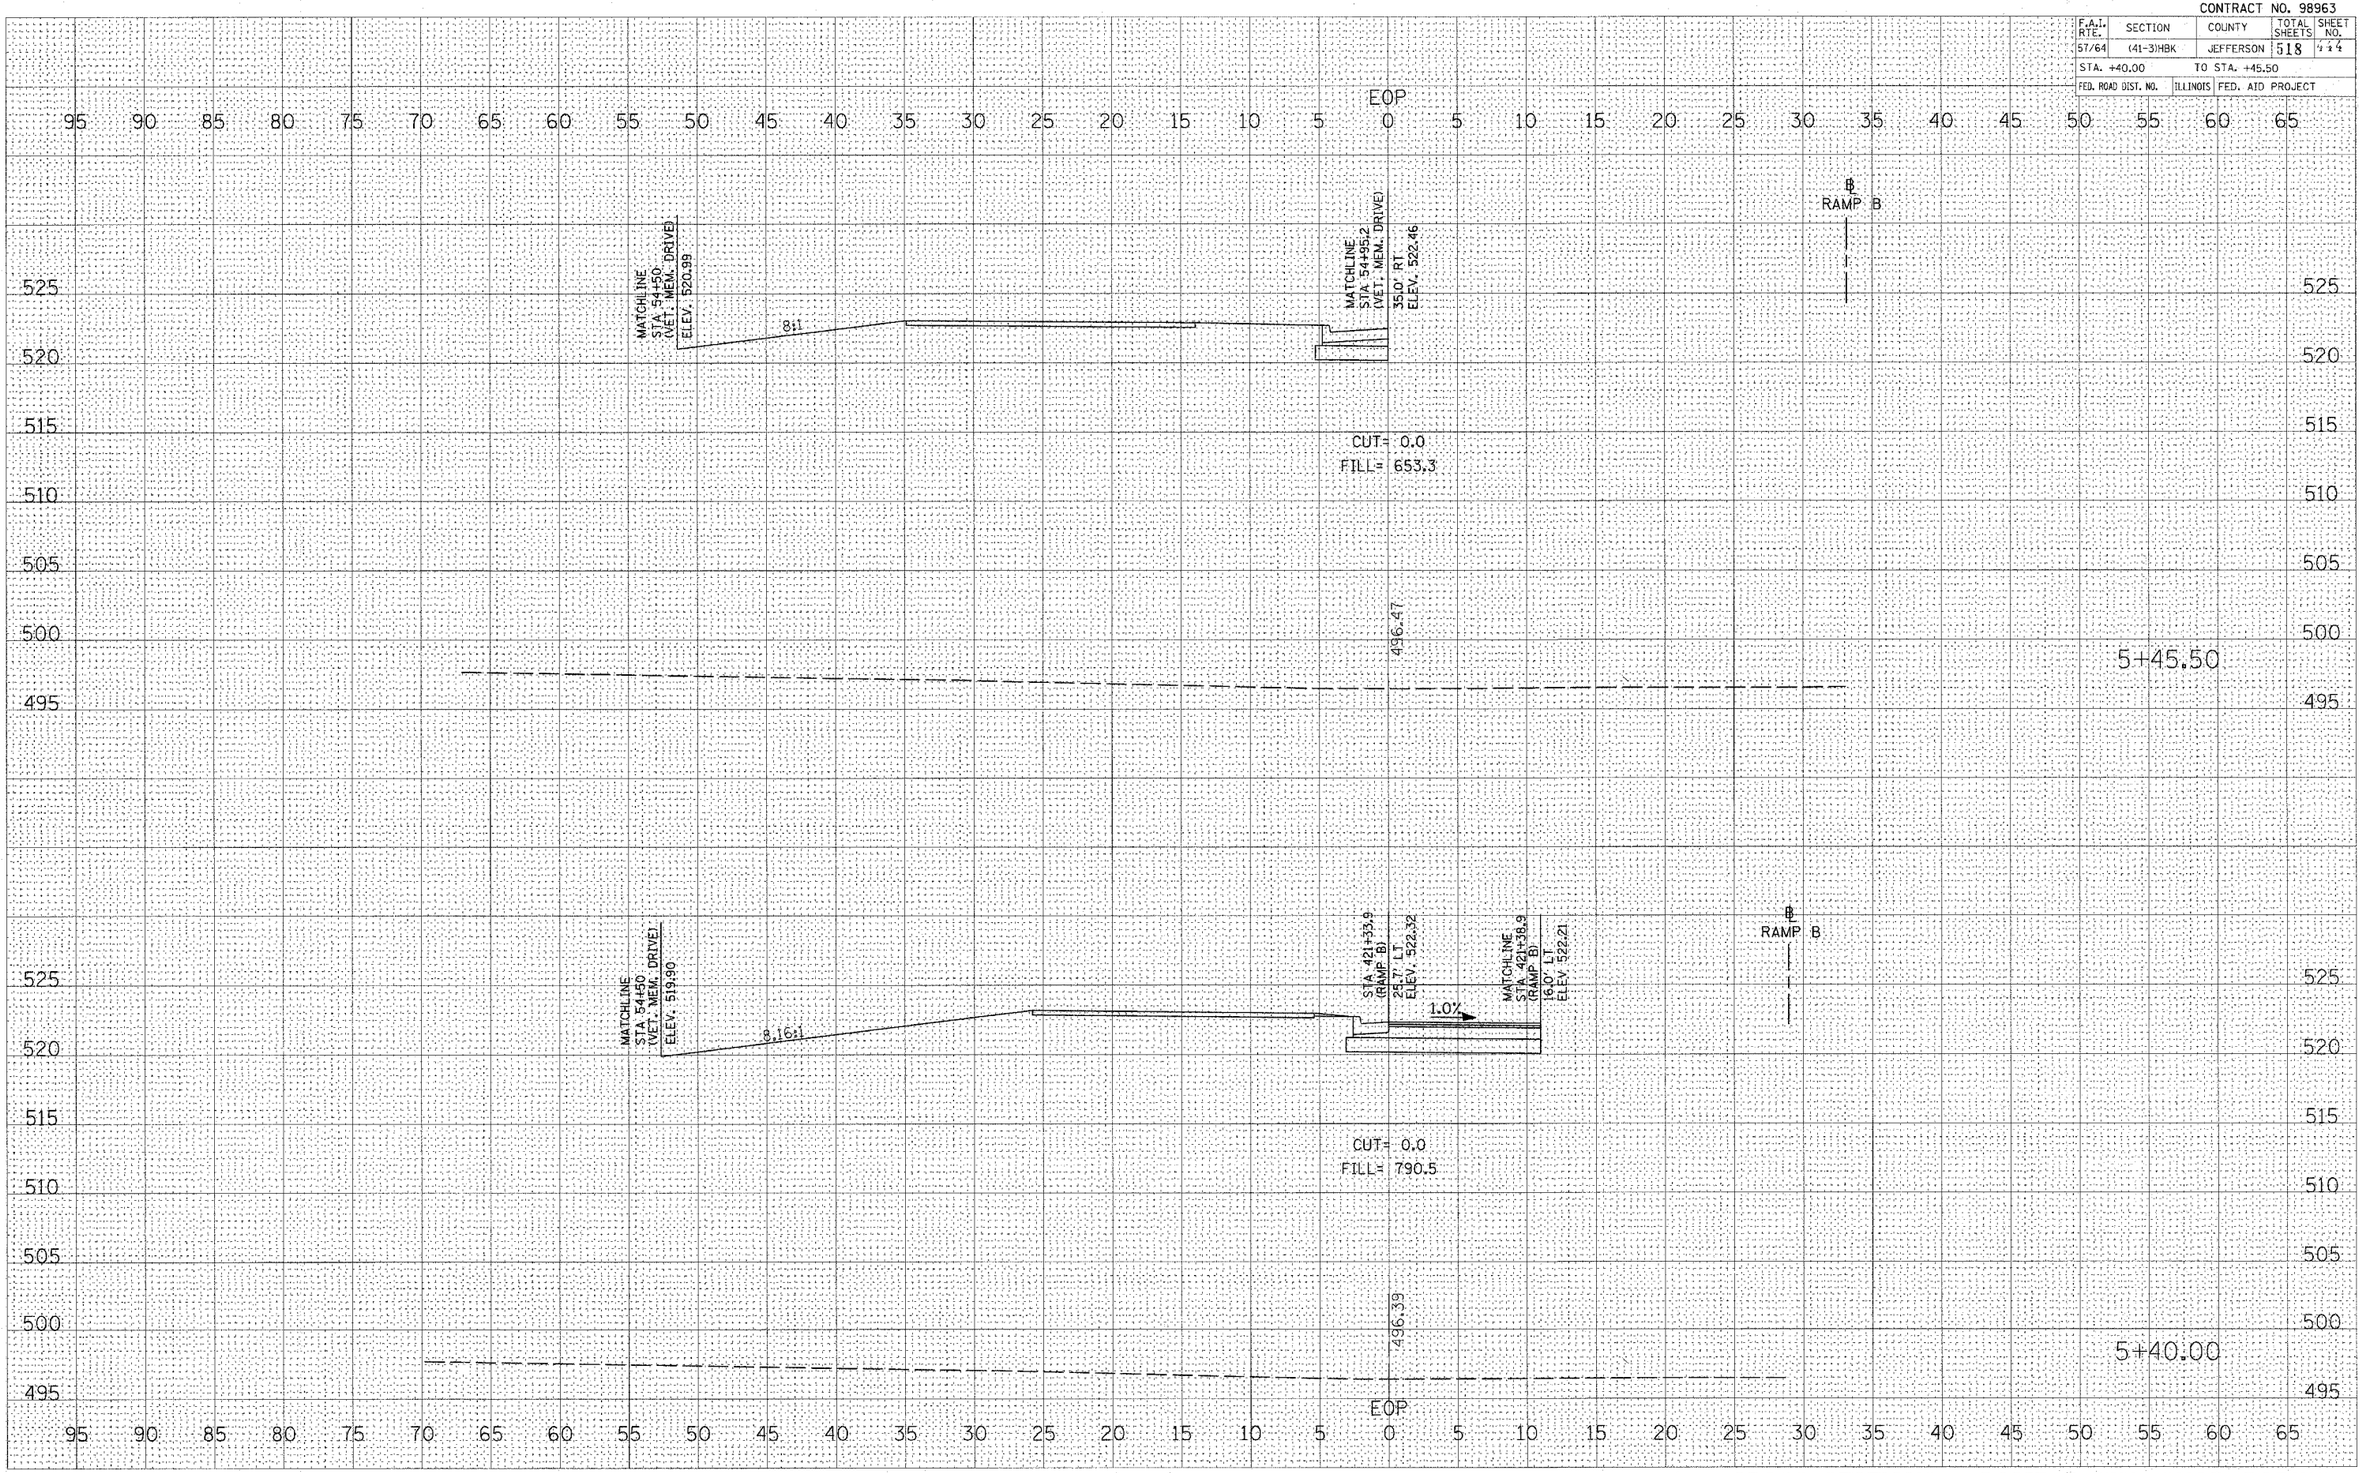

CROSS SECTIONS – RAMP B SW QUAD RADIUS

PLOT DATE = 03/22/2007 11:58 AM
FILE NAME = c:\projects\98x281\s\IDOT RAMPS\GEOPAK\RAMP B\XS\RAMP B SW QUAD RADIUS.dgn
PLOT SCALE = 5.0000 ' / IN.
USER NAME = Kat