CONTRACT NO. 98963

F.A.I. RTE.	SECTION	COUNTY	TOTAL SHEETS	SHEET NO.
57/64	(41-3)HBK	JEFFERSON	518	117
STA. +40.00		TO STA. +50.00		
FED. ROAD DIST. NO.		ILLINOIS	FED. AID PROJECT	

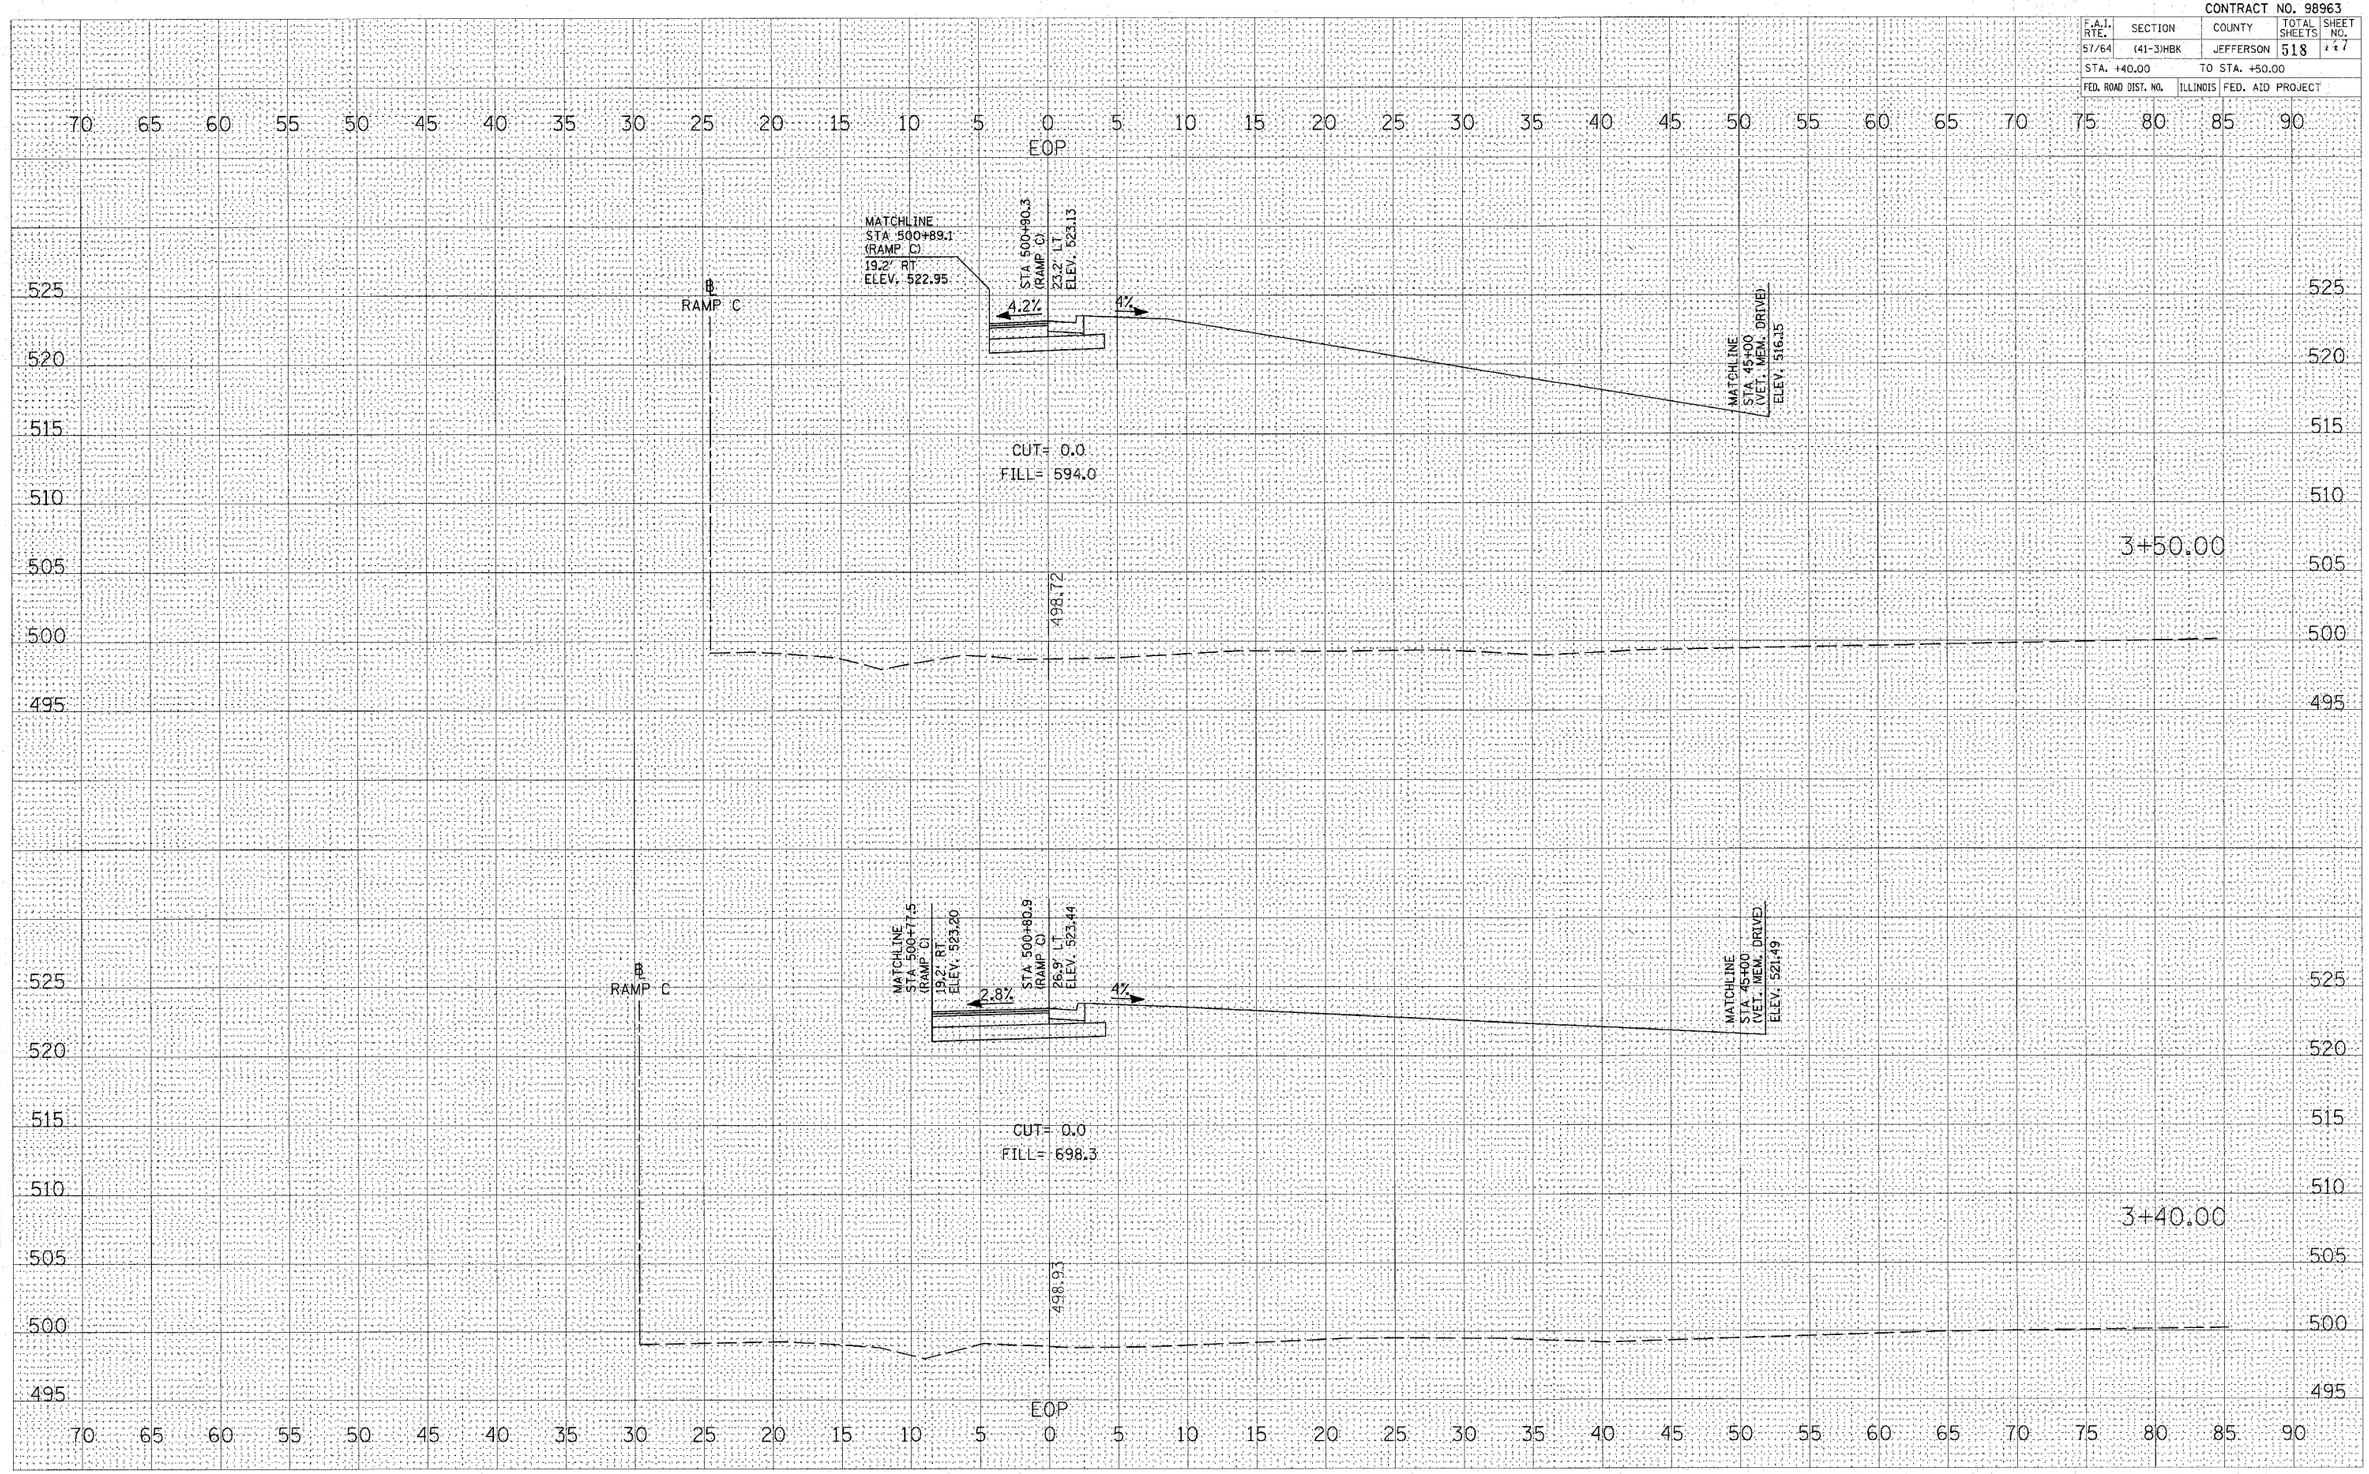

FINAL SURVEY — NOTE BOOK — NO. — SURVEYED — PLOTTED — TEMPLATE — AREAS — AREAS CHECKED — BY — DATE

ORIGINAL SURVEY — NO. — SURVEYED — PLOTTED — TEMPLATE — AREAS — AREAS CHECKED — BY — DATE

PLOT DATE = 03/22/2027, 11:57 AM
FILE NAME = I:\HBK_Jobs\195x2019a\IDOT RAMPS\CADD\RAMPC\RAMPC_XS.dgn
PLOT SCALE = 5.0000 ' / IN.
USER NAME = Kos

CROSS SECTIONS – RAMP C SE QUAD RADIUS