CONTRACT NO. 98963

F.A.I. RTE.	SECTION	COUNTY	TOTAL SHEETS	SHEET NO.
57/64	(41-3)HBK	JEFFERSON	518	451
STA. +20.00		TO STA. +30.00		
FED. ROAD DIST. NO.	ILLINOIS	FED. AID PROJECT		

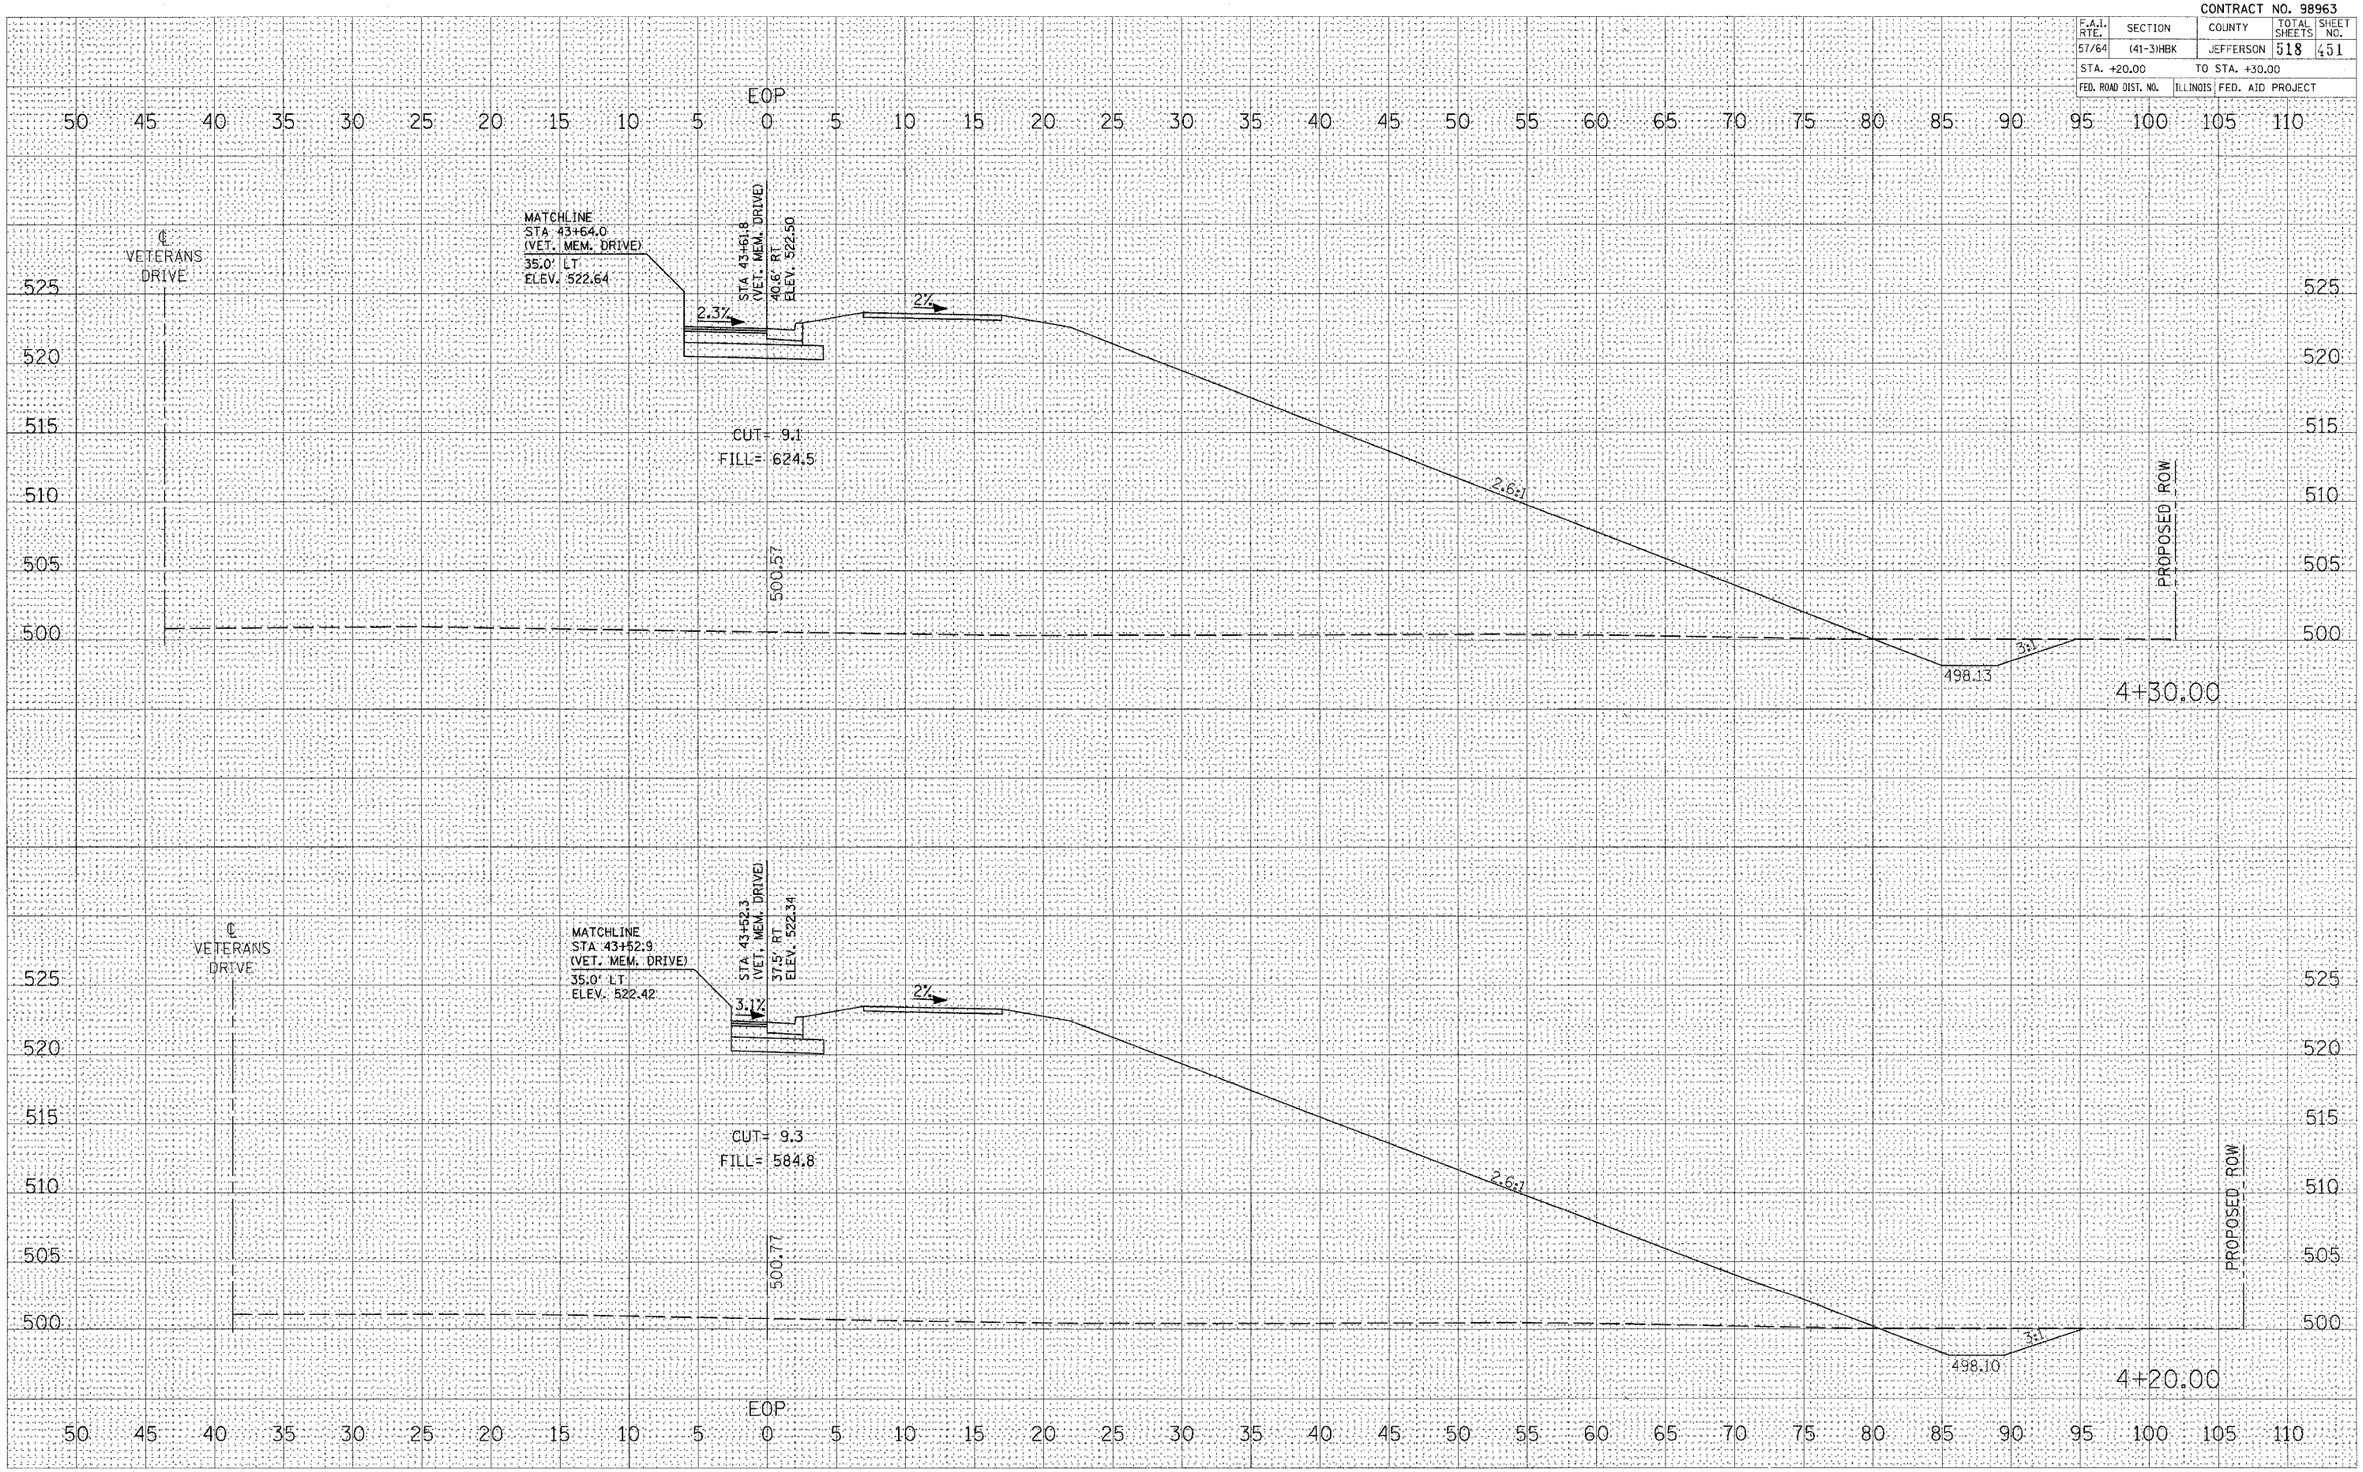

FINAL SURVEY		BY	DATE
NOTE BOOK	SURVEYED		
	PLOTTED		
	TEMPLATE		
	AREAS		
NO.	AREAS CHECKED		

ORIGINAL SURVEY		BY	DATE
	SURVEYED		
	PLOTTED		
	TEMPLATE		
	AREAS		
NO.	AREAS CHECKED		

PLOT DATE = 03-22-2007,11:57 AM
FILE NAME = I:\2006\06k201\ks\IDOT RAMPS\CROSSSECTIONS.dgn
PLOT SCALE = 1:1000 ' / IN.
PLOT BY = Kirk
USER NAME = Kirk

CROSS SECTIONS – RAMP C SW QUAD RADIUS