CONTRACT NO. 98963

F.A.I. RTE.	SECTION	COUNTY	TOTAL SHEETS	SHEET NO.
57/64	(41-3)HBK	JEFFERSON	518	460
STA. +20.00		TO STA. +30.00		
FED. ROAD DIST. NO.		ILLINOIS	FED. AID PROJECT	

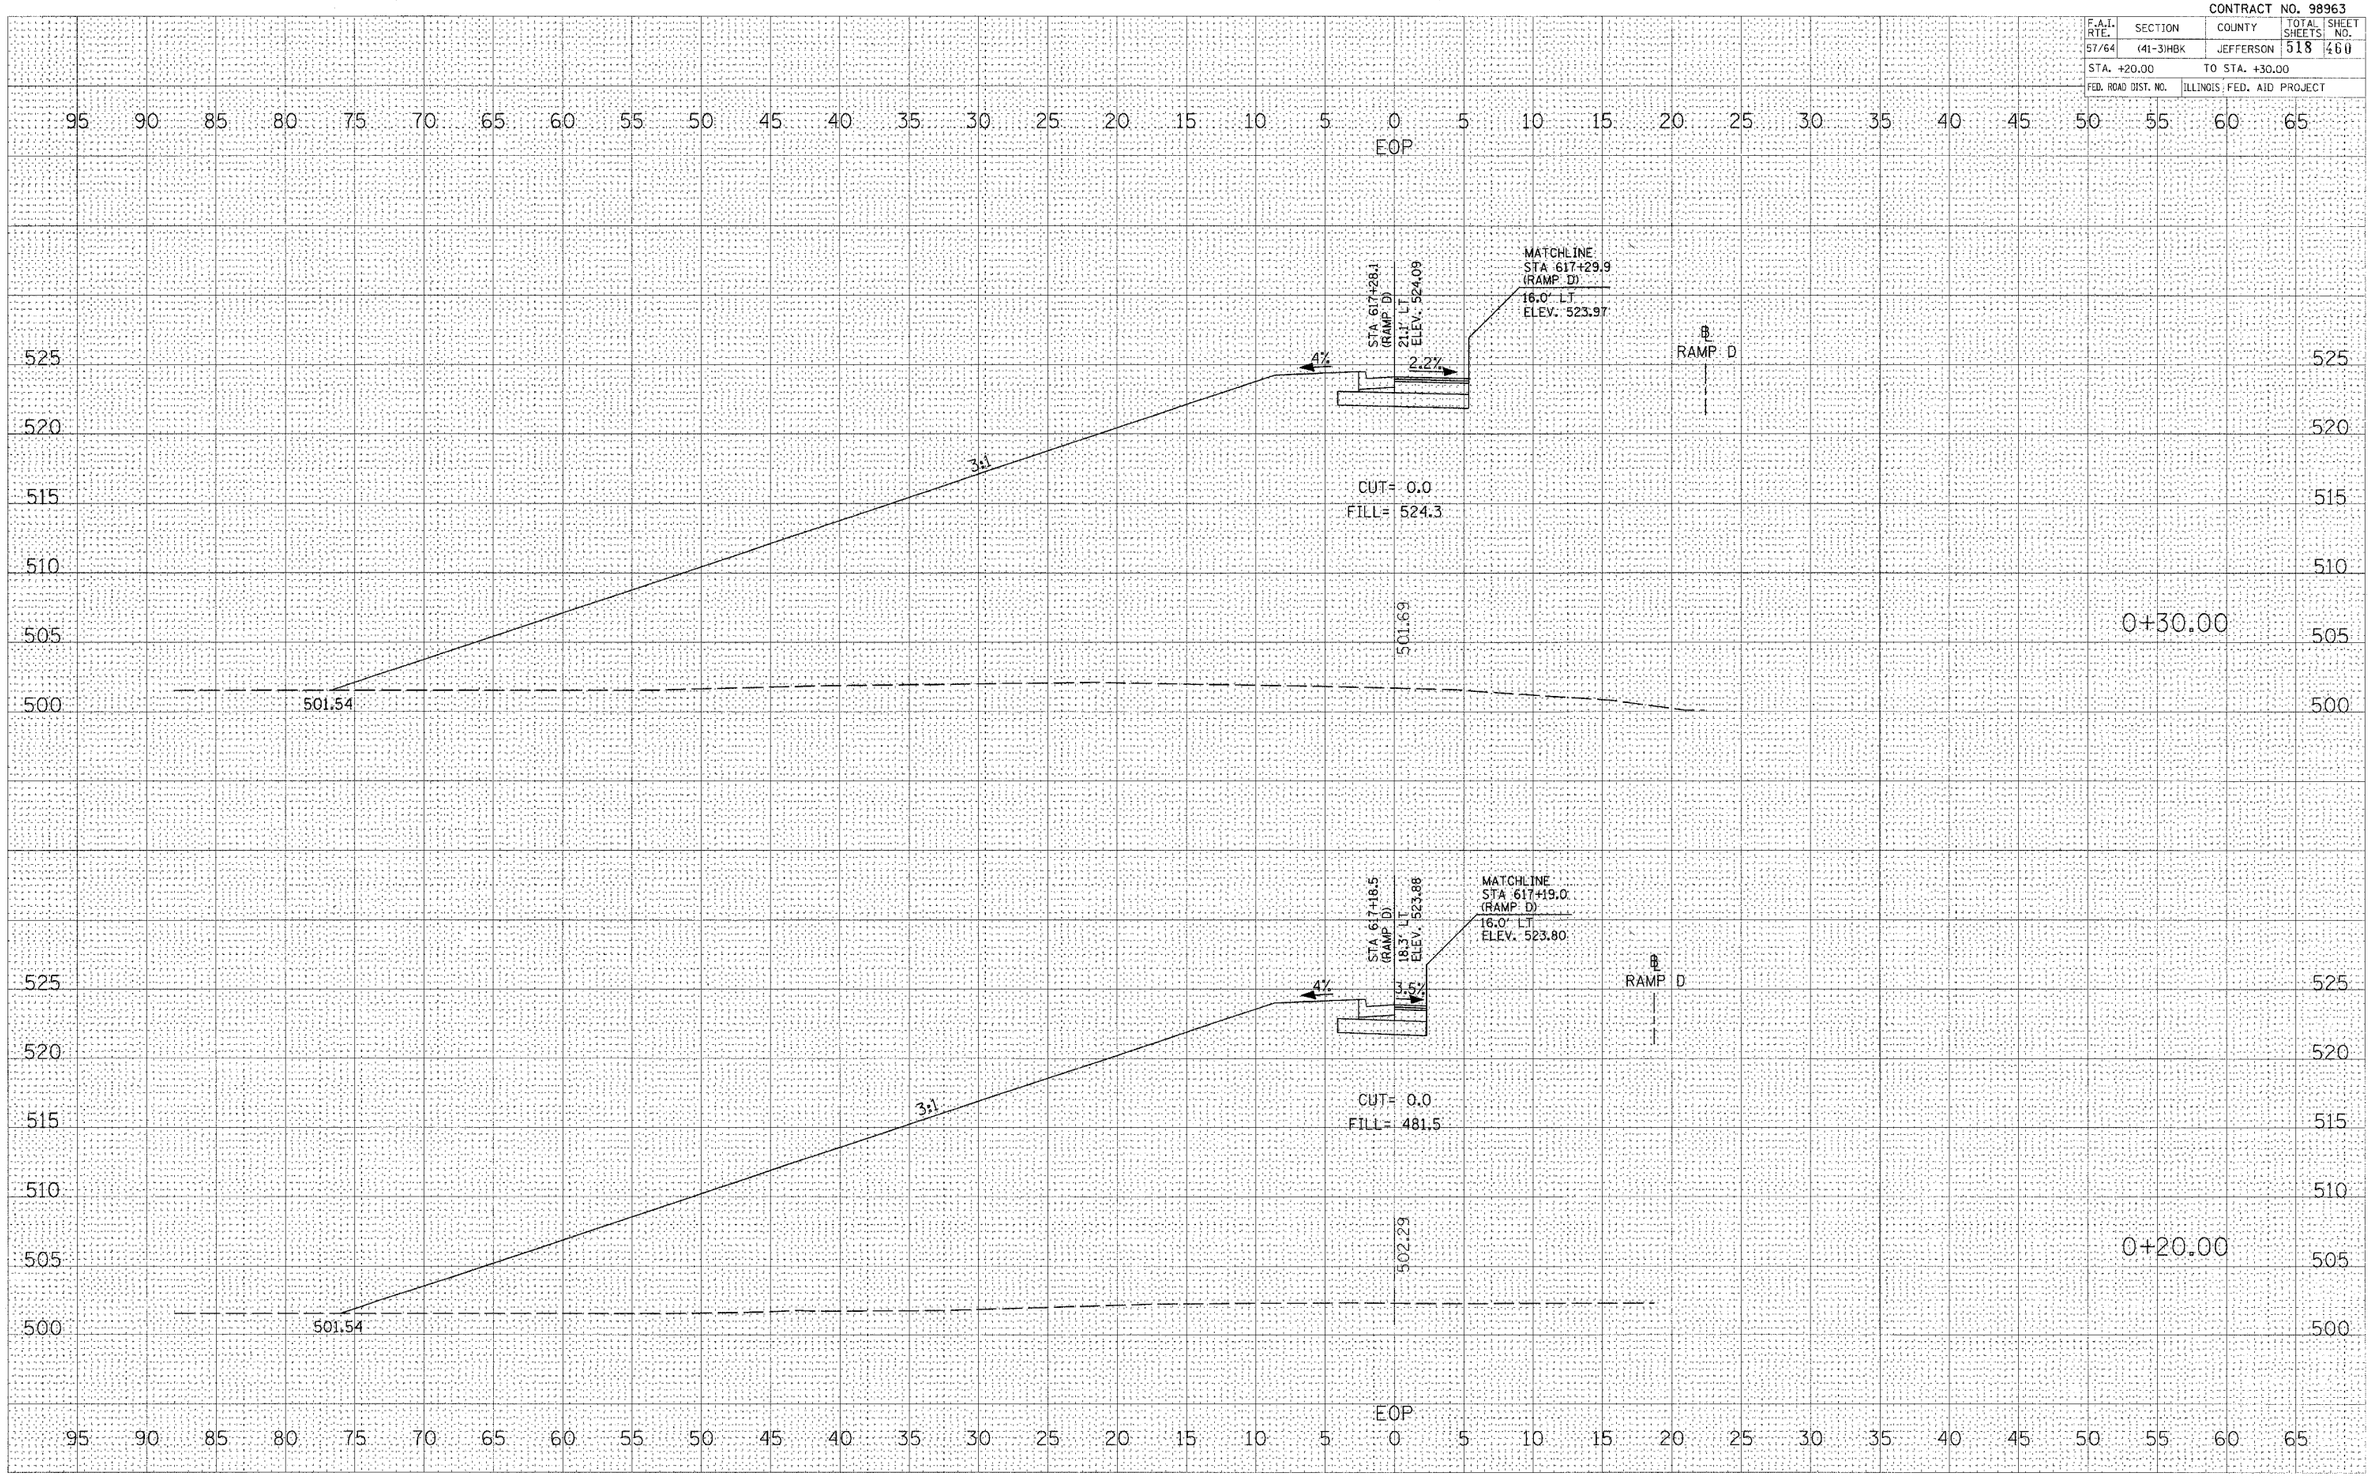

FINAL SURVEY — NOTE BOOK NO. — SURVEYED / PLOTTED / TEMPLATE / AREAS / AREAS CHECKED — BY — DATE

ORIGINAL SURVEY — NOTE BOOK NO. — SURVEYED / PLOTTED / TEMPLATE / AREAS / AREAS CHECKED — BY — DATE

PLOT DATE = 8/3/2007 11:59 AM
FILE NAME = U:\98_bdm\98-29ltr\IDOT Ramps\D_RAMPS_EB.dgn
PLOT SCALE = 5.0000 ' / IN.
USER NAME = Kes

CROSS SECTIONS – RAMP D NE QUAD RADIUS