CONTRACT NO. 98963

F.A.I. RTE.	SECTION	COUNTY	TOTAL SHEETS	SHEET NO.
57/64	(41-3)HBK	JEFFERSON	518	462
STA. +00.00		TO STA. +10.00		
FED. ROAD DIST. NO.		ILLINOIS	FED. AID PROJECT	

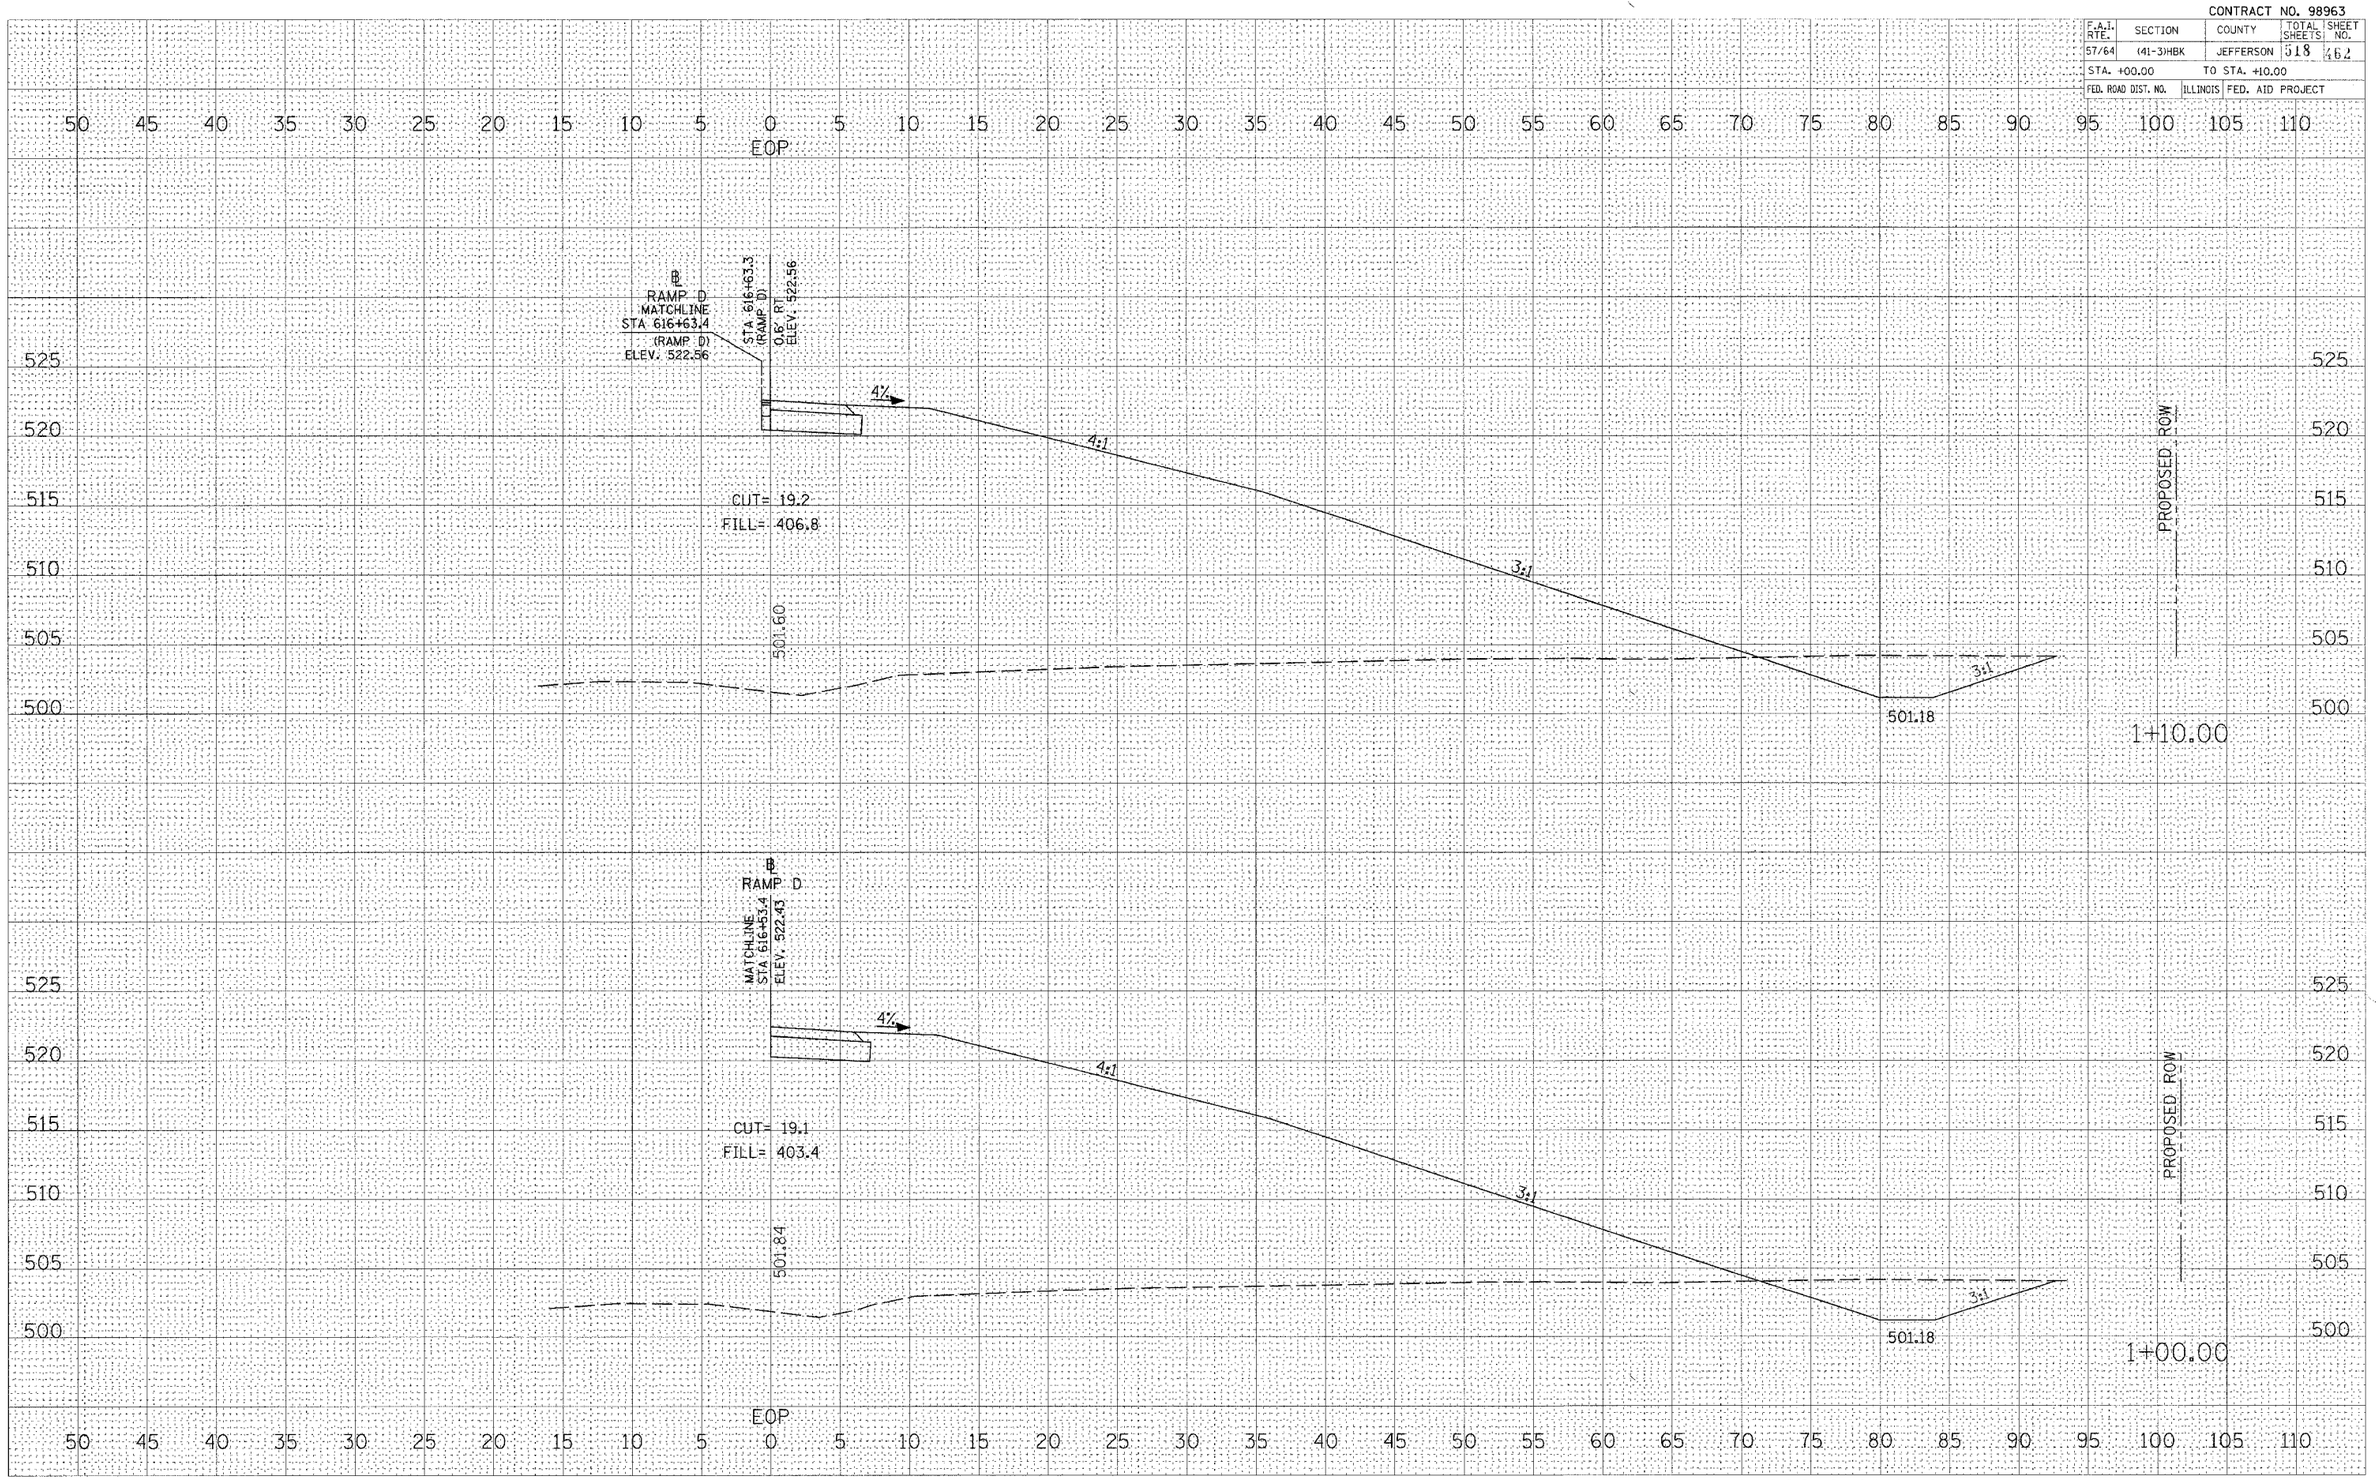

FINAL SURVEY NOTE BOOK

NO.	BY	DATE
	SURVEYED	
	PLOTTED	
	TYPED	
	AREAS	
	AREAS CHECKED	

ORIGINAL SURVEY

NO.	BY	DATE
	SURVEYED	
	PLOTTED	
	TYPED	
	AREAS	
	AREAS CHECKED	

PLOT DATE = 6/21/2007 11:50 AM
FILE NAME = s:\dgn files\hbk2d18a\IDOT RAMPS\RAMPSXSHEET.dgn
PLOT SCALE = 5.0000 ' / IN.
USER NAME = Kas

CROSS SECTIONS – RAMP D NW QUAD RADIUS