CONTRACT NO. 98963

F.A.I. RTE.	SECTION	COUNTY	TOTAL SHEETS	SHEET NO.
57/64	(41-3)HBK	JEFFERSON	518	204
STA. +40.00		TO STA. +50.00		
FED. ROAD DIST. NO.	ILLINOIS	FED. AID PROJECT		

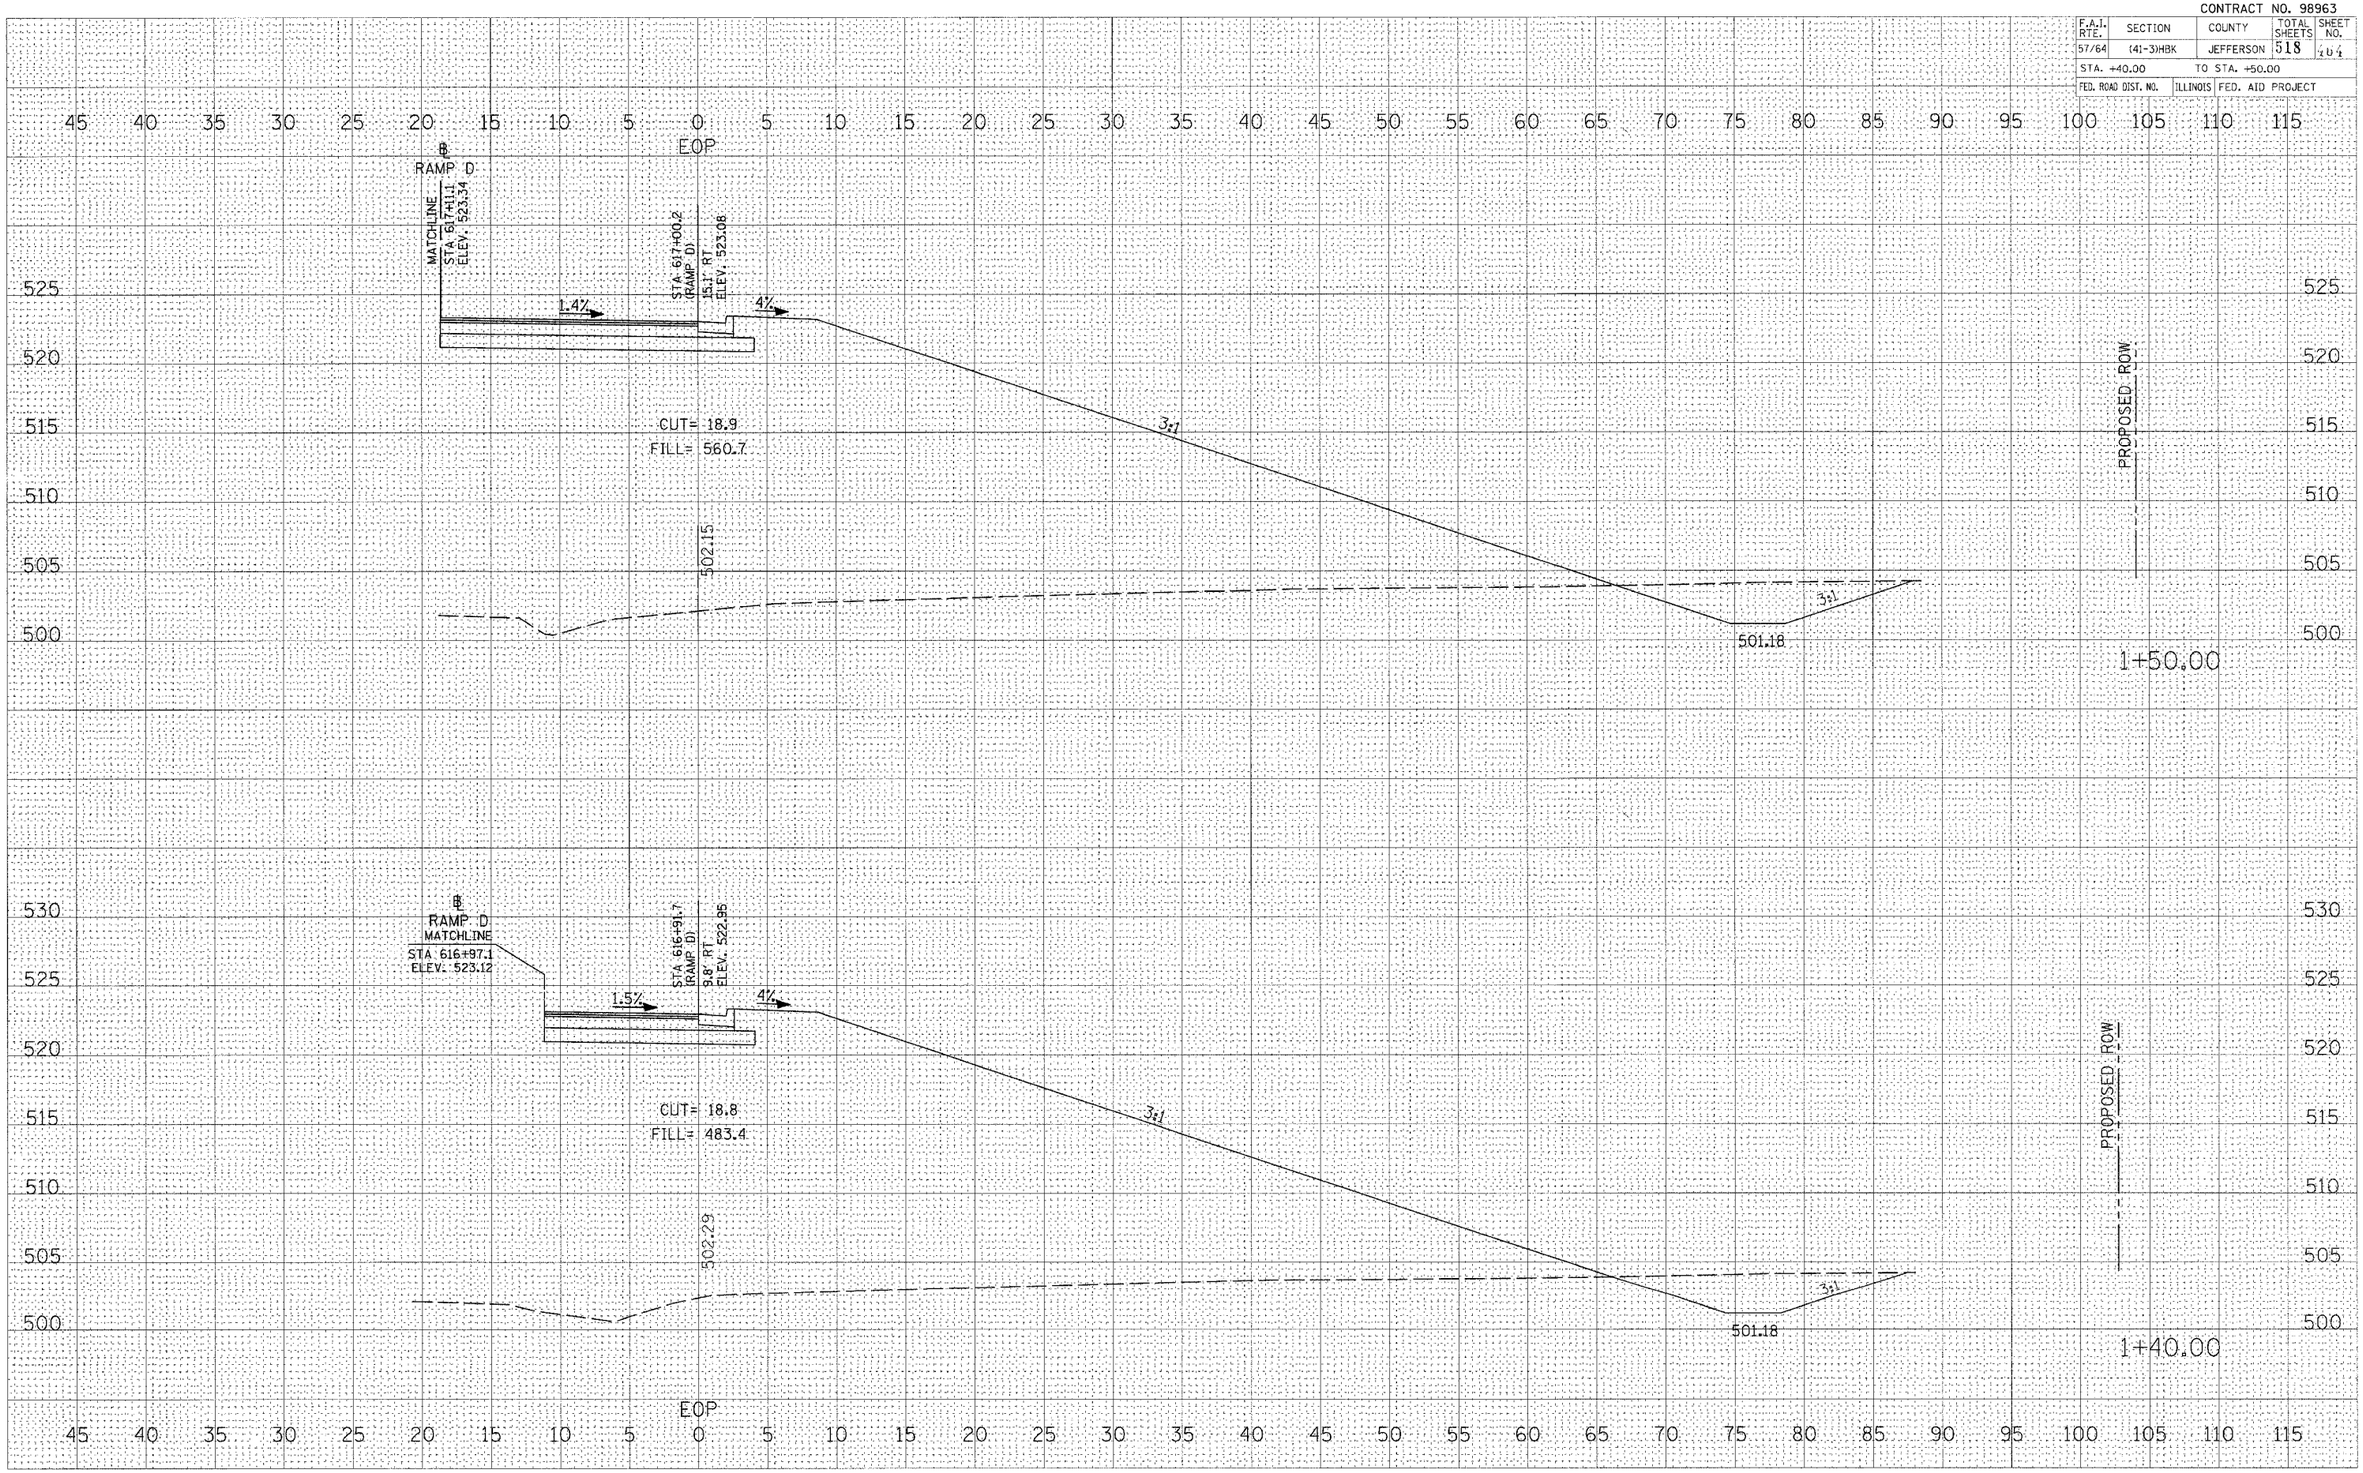

FINAL SURVEY	BY	DATE
SURVEYED		
PLOTTED		
TEMPLATE		
AREAS		
AREAS CHECKED		
NOTE BOOK NO.		

ORIGINAL SURVEY	BY	DATE
SURVEYED		
PLOTTED		
TEMPLATE		
AREAS		
AREAS CHECKED		
NOTE BOOK NO.		

PLOT DATE = 03\22\2007.11:59 AM
FILE NAME = I:\98_Jobs\98226.7m\IDOT RAMPS\QUADRANTS\QUAD RADIUS
PLOT SCALE = 5.0000 / IN.
PLOT DATE = 1 DAY
USER NAME = Kat

CROSS SECTIONS – RAMP D NW QUAD RADIUS