CONTRACT NO. 98963

F.A.I. RTE.	SECTION	COUNTY	TOTAL SHEETS	SHEET NO.
57/64	(41-3)HBK	JEFFERSON	518	467
STA. 1+00.00		TO STA. 1+10.00		
FED. ROAD DIST. NO.	ILLINOIS	FED. AID PROJECT		

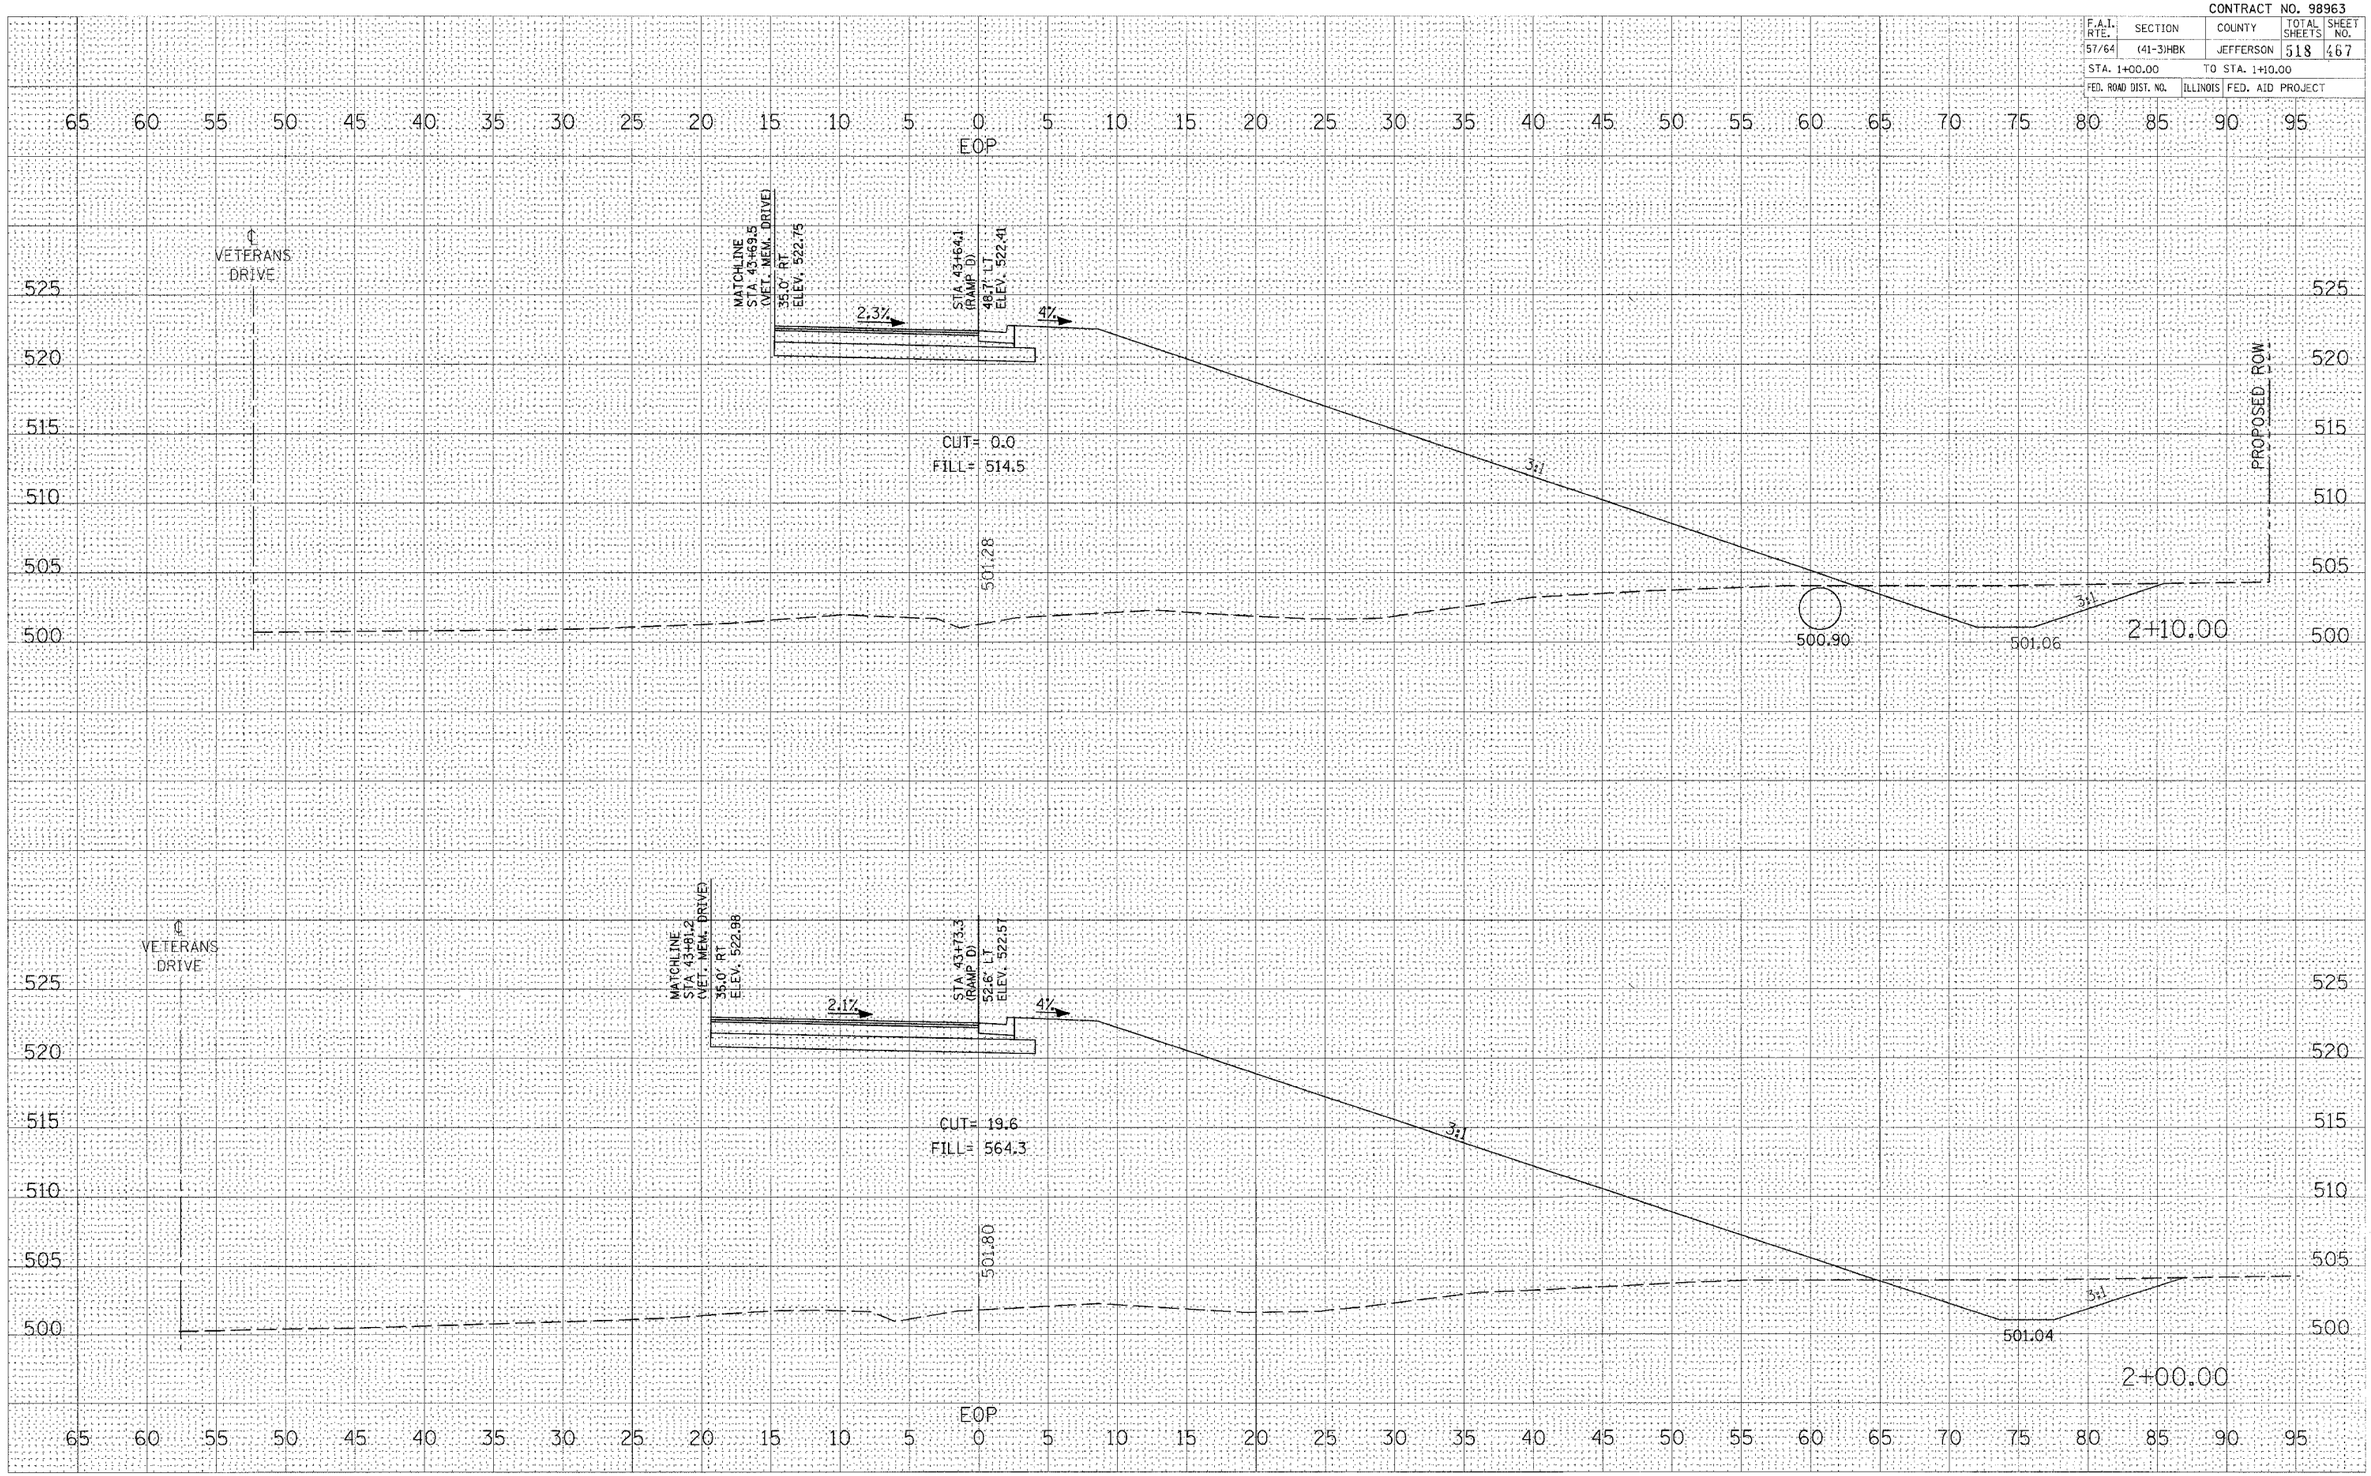

CROSS SECTIONS – RAMP D NW QUAD RADIUS

ORIGINAL SURVEY	BY	DATE
SURVEYED		
PLOTTED		
NOTE BOOK	TYPICAL SHEET	
NO.	AREAS	
	AREAS CHECKED	

FINAL SURVEY	BY	DATE
SURVEYED		
PLOTTED		
NOTE BOOK	TYPICAL SHEET	
NO.	AREAS	
	AREAS CHECKED	

PLOT DATE = 8/22/2007 11:50 AM
FILE NAME = D:\98_docs\Vets2011\IDOT RAMPS\VQUADRE1E1.dgn
PLOT SCALE = 5.0000 ' / IN.
USER NAME = Kat