CONTRACT NO. 98963

F.A.I. RTE.	SECTION	COUNTY	TOTAL SHEETS	SHEET NO.
57/64	(41-3)HBK	JEFFERSON	518	472
STA. 693+50.00		TO STA. 695+00.00		
FED. ROAD DIST. NO.	ILLINOIS	FED. AID PROJECT		

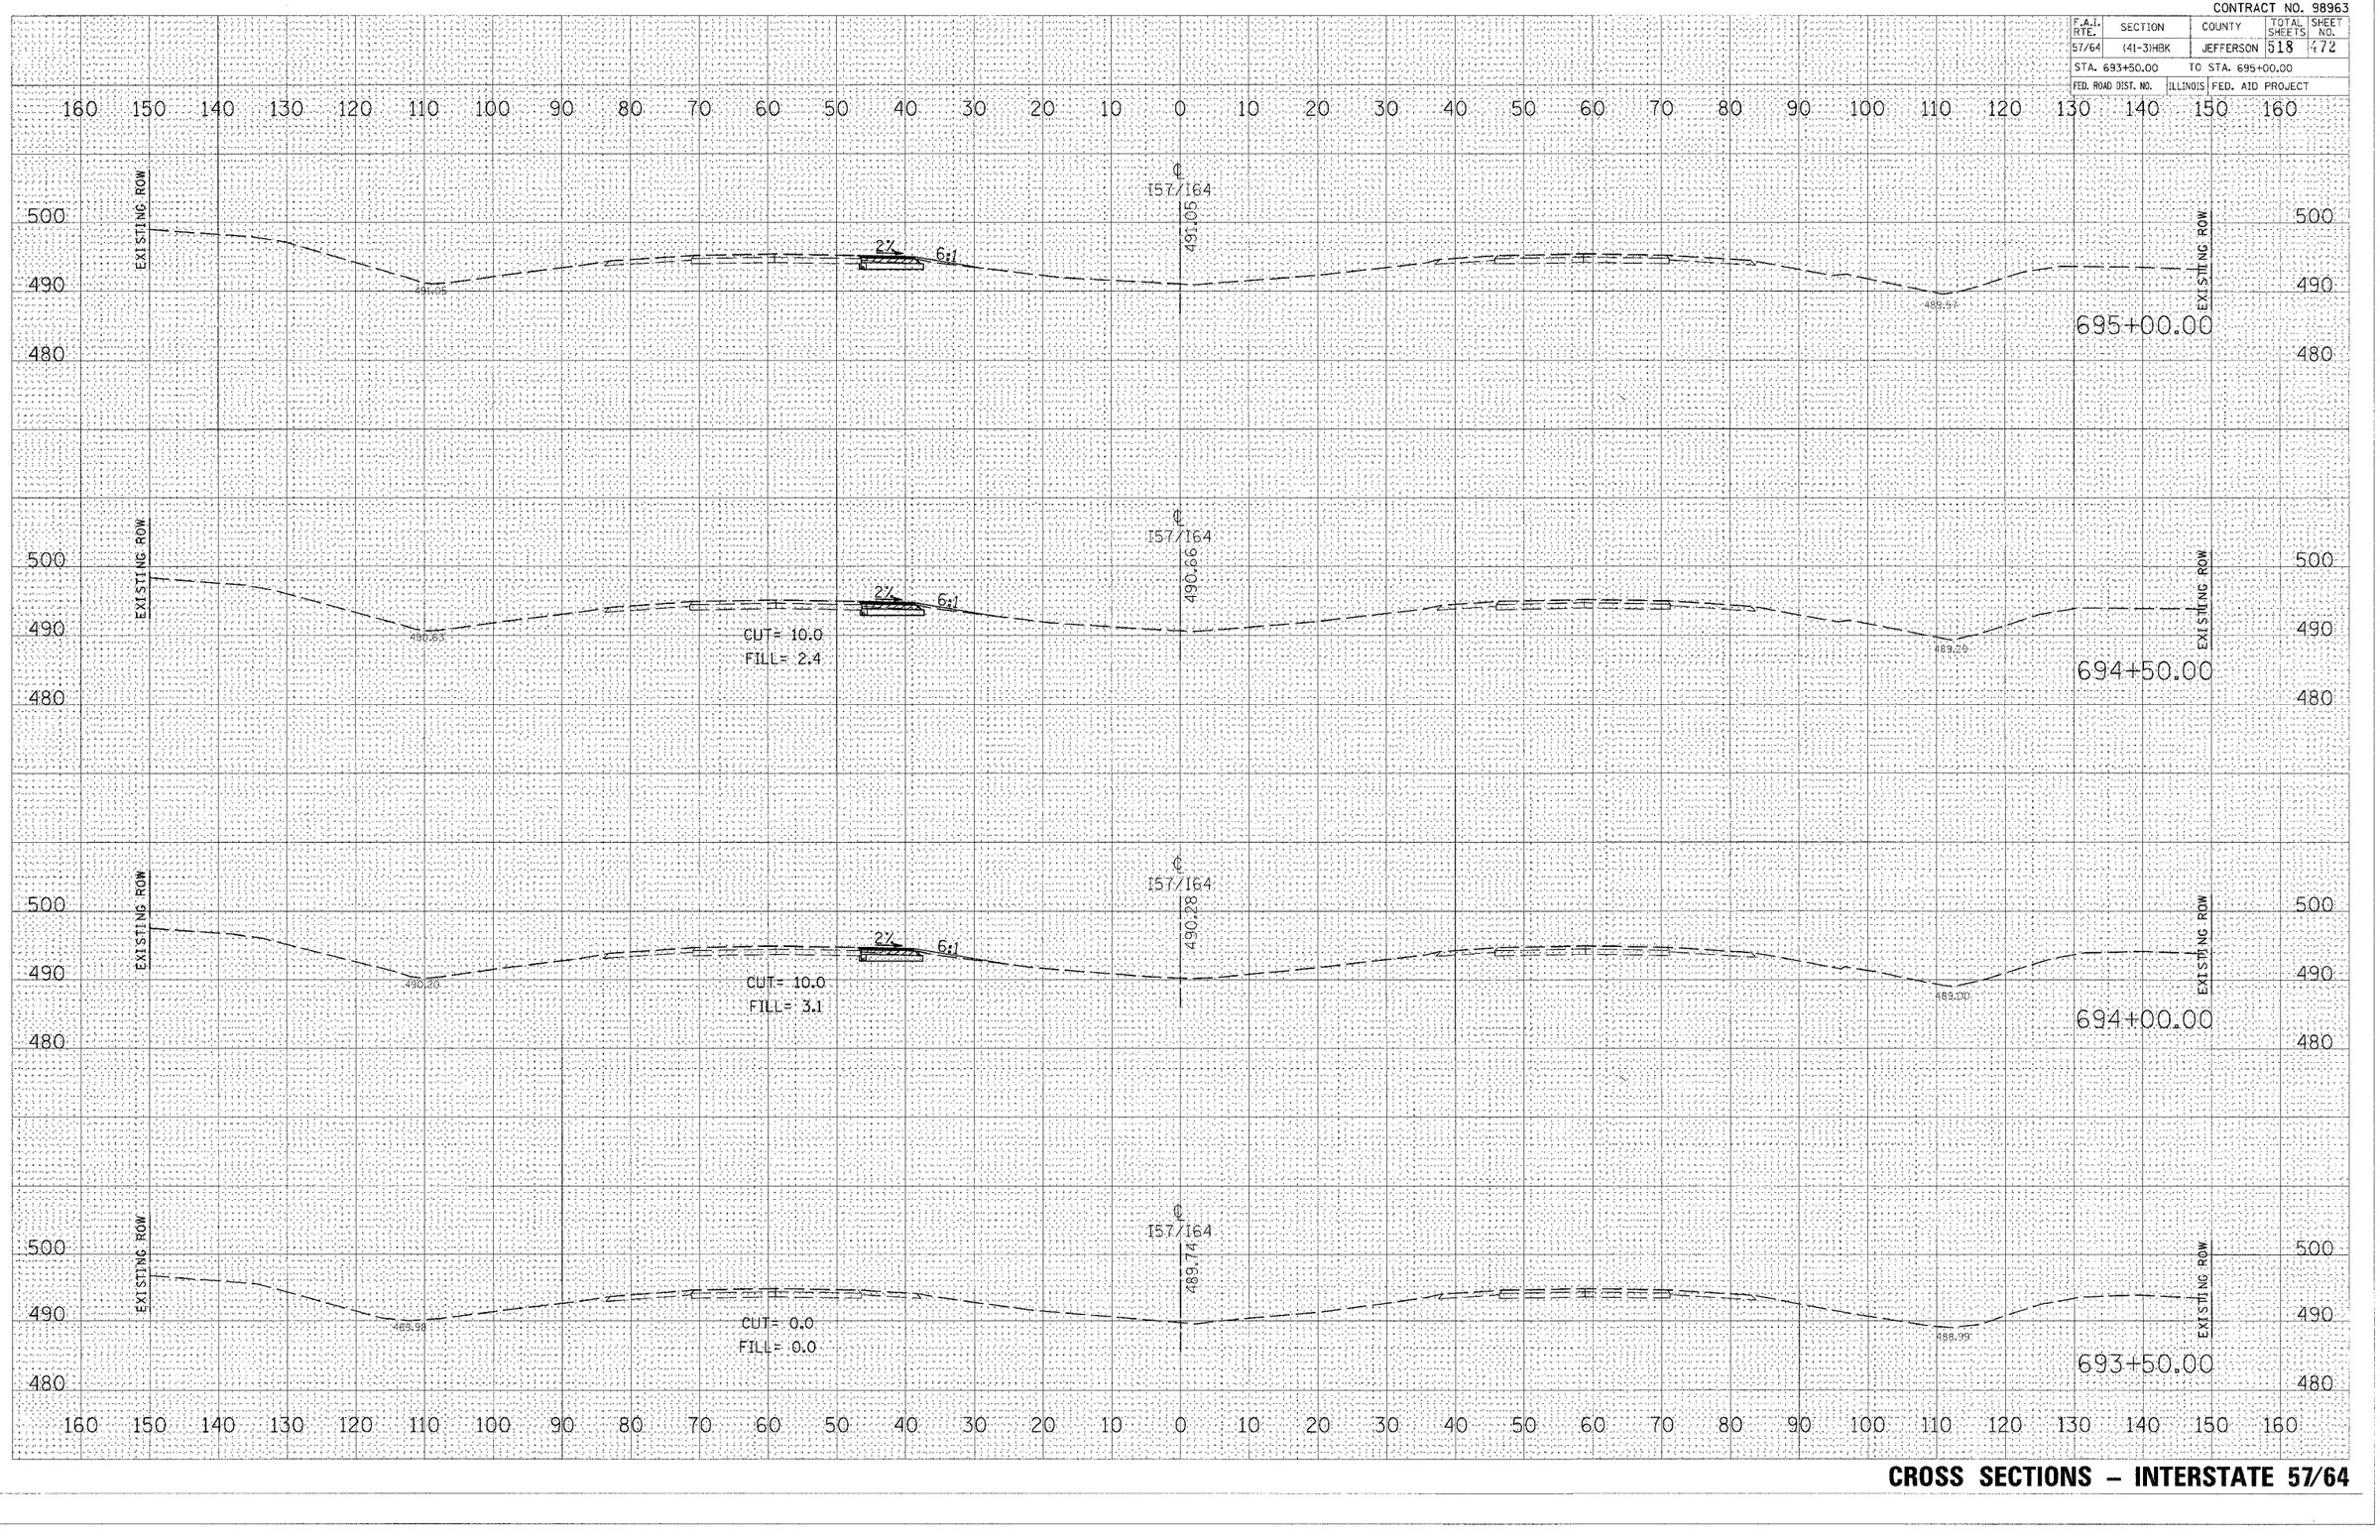

CROSS SECTIONS – INTERSTATE 57/64

FINAL SURVEY — NOTE BOOK — NO. — BY — DATE
SURVEYED — PLOTTED — TEMPLATE — AREAS — CROSS CHECKED

ORIGINAL SURVEY — SURVEYED — PLOTTED — TEMPLATE — AREAS — CROSS CHECKED

PLOT DATE = 03\21\2007, 06:59 AM
FILE NAME = i:\98_jobs\98-2815a\IDOT RAMPS\57xs98-2815a.dgn
PLOT SCALE = 10.0000 ' / IN.
USER NAME = Kate