CONTRACT NO. 98963

F.A.I. RTE.	SECTION	COUNTY	TOTAL SHEETS	SHEET NO.
57/64	(41-3)HBK	JEFFERSON	518	476
STA. 702+00.00		TO STA. 703+50.00		
FED. ROAD DIST. NO.	ILLINOIS	FED. AID PROJECT		

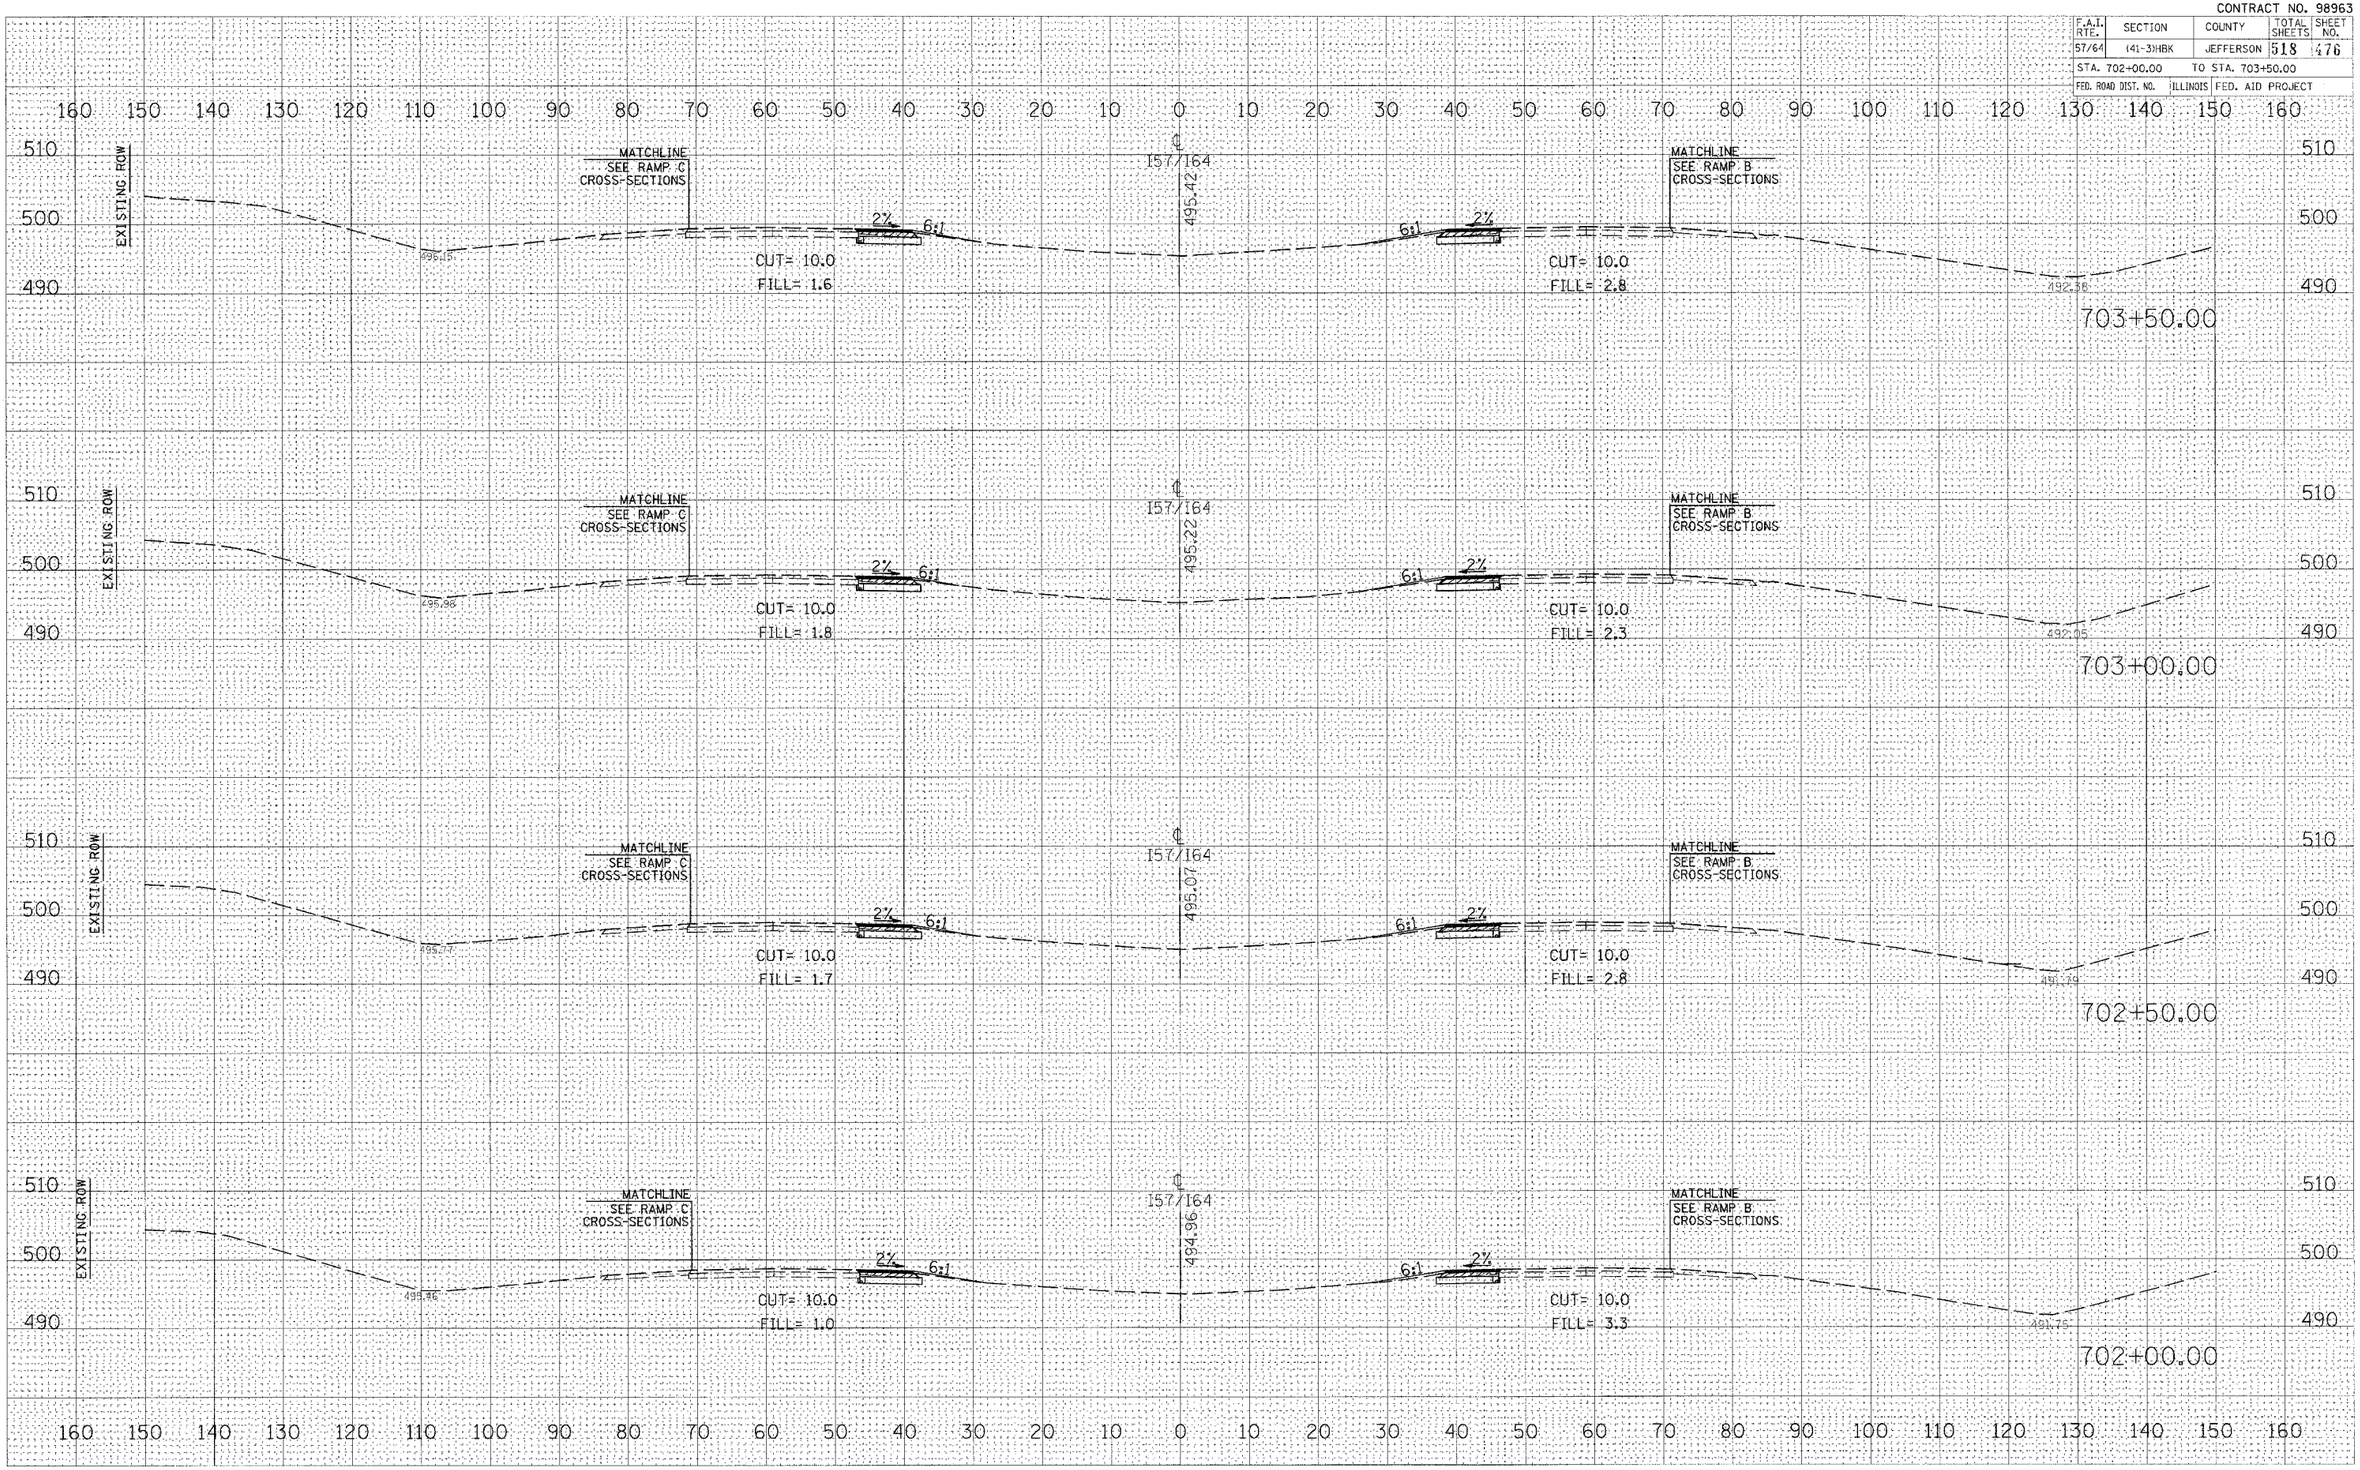

FINAL SURVEY		BY	DATE
	SURVEYED		
	PLOTTED		
	TEMPLATE		
NOTE BOOK	AREAS		
NO.	AREAS CHECKED		

ORIGINAL SURVEY		BY	DATE
	SURVEYED		
	PLOTTED		
	TEMPLATE		
NO.	AREAS		
	AREAS CHECKED		

PLOT DATE = 03/21/2007 06:58 AM
FILE NAME = E:\98_pch\98a201a\IDOT RAMPS\57X64RS5.dgn
PLOT SCALE = 10.0000 ' / IN.
USER NAME = Kas

CROSS SECTIONS – INTERSTATE 57/64