CONTRACT NO. 98963

F.A.I. RTE.	SECTION	COUNTY	TOTAL SHEETS	SHEET NO.
57/64	(41-3)HBK	JEFFERSON	518	478
STA. 706+00.00		TO STA. 707+50.00		
FED. ROAD DIST. NO.	ILLINOIS	FED. AID PROJECT		

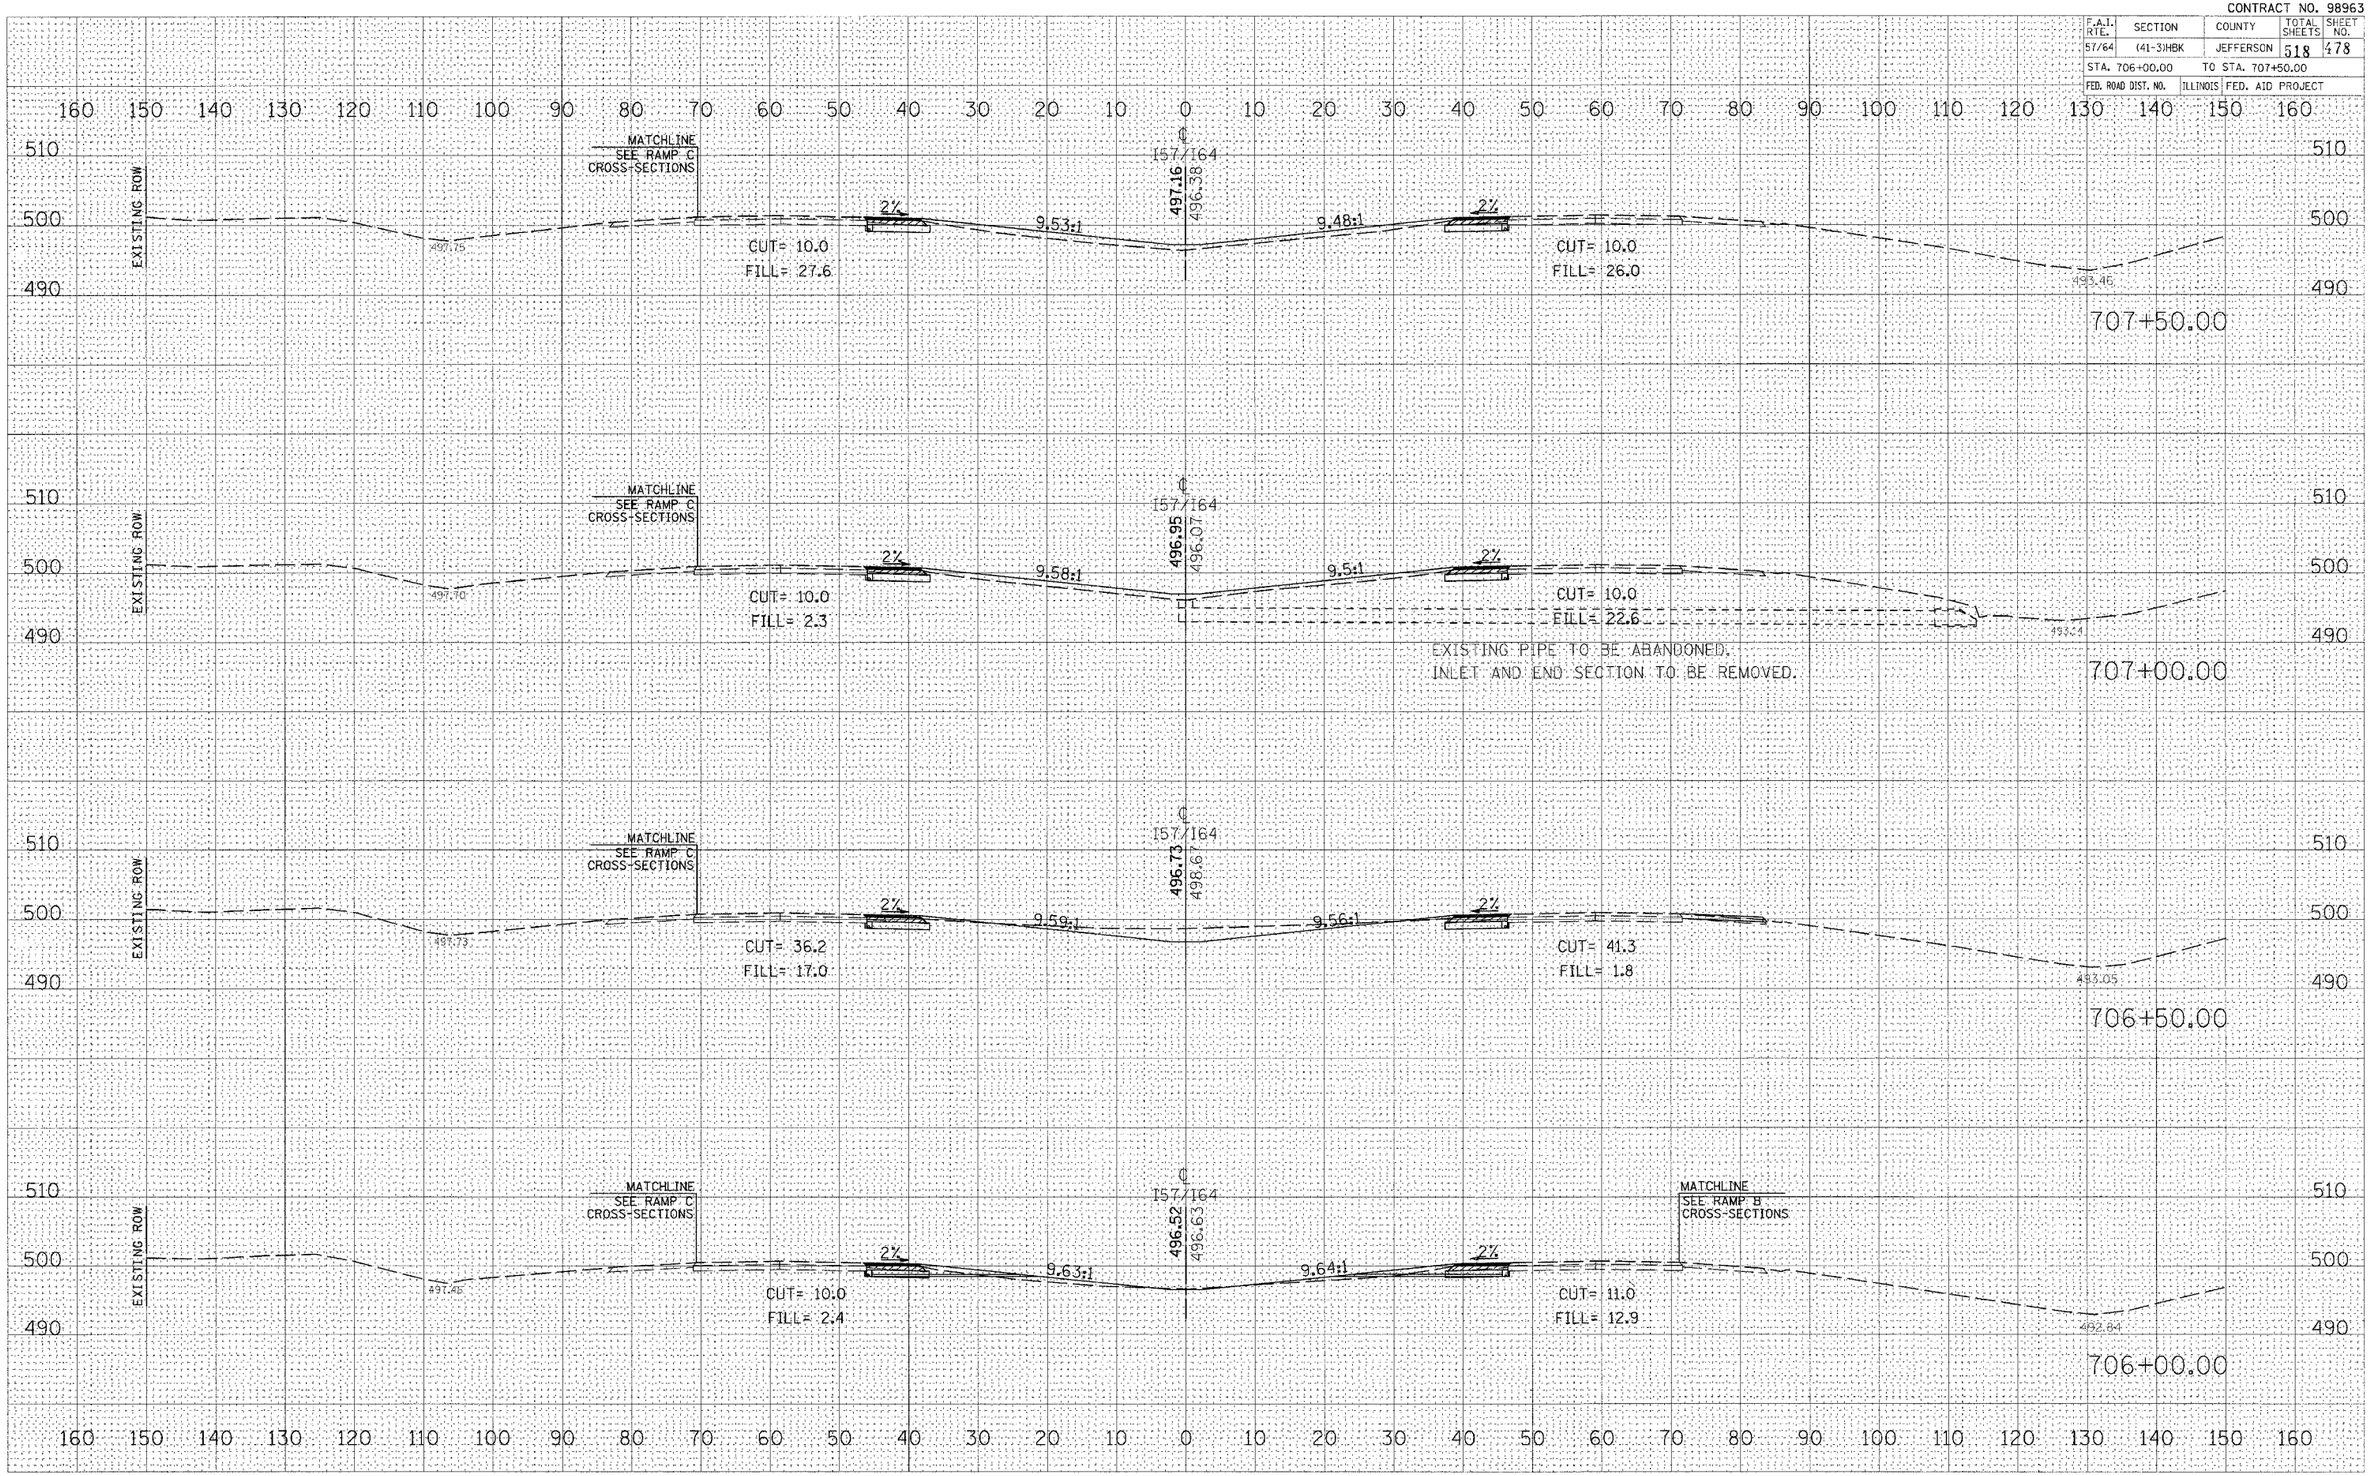

FINAL SURVEY	SURVEYED	BY	DATE
	PLOTTED		
	NOTE BOOK	TEMPLATE	
	NO.	AREAS	
		AREAS CHECKED	

ORIGINAL SURVEY	SURVEYED	BY	DATE
	PLOTTED		
		TEMPLATE	
	NO.	AREAS	
		AREAS CHECKED	

PLOT DATE = 23\21\2007, 06:50 AM
FILE NAME = I:\98jobs\98s2919s\IDOT RAMPS\57xpl01.dgn
PLOT SCALE = 10.0000 ' / IN.
USER NAME = Kok

CROSS SECTIONS – INTERSTATE 57/64