CONTRACT NO. 98963

F.A.I. RTE.	SECTION	COUNTY	TOTAL SHEETS	SHEET NO.
57/64	(41-3)HBK	JEFFERSON	518	480
STA. 710+00.00		TO STA. 712+00.00		
FED. ROAD DIST. NO.	ILLINOIS	FED. AID PROJECT		

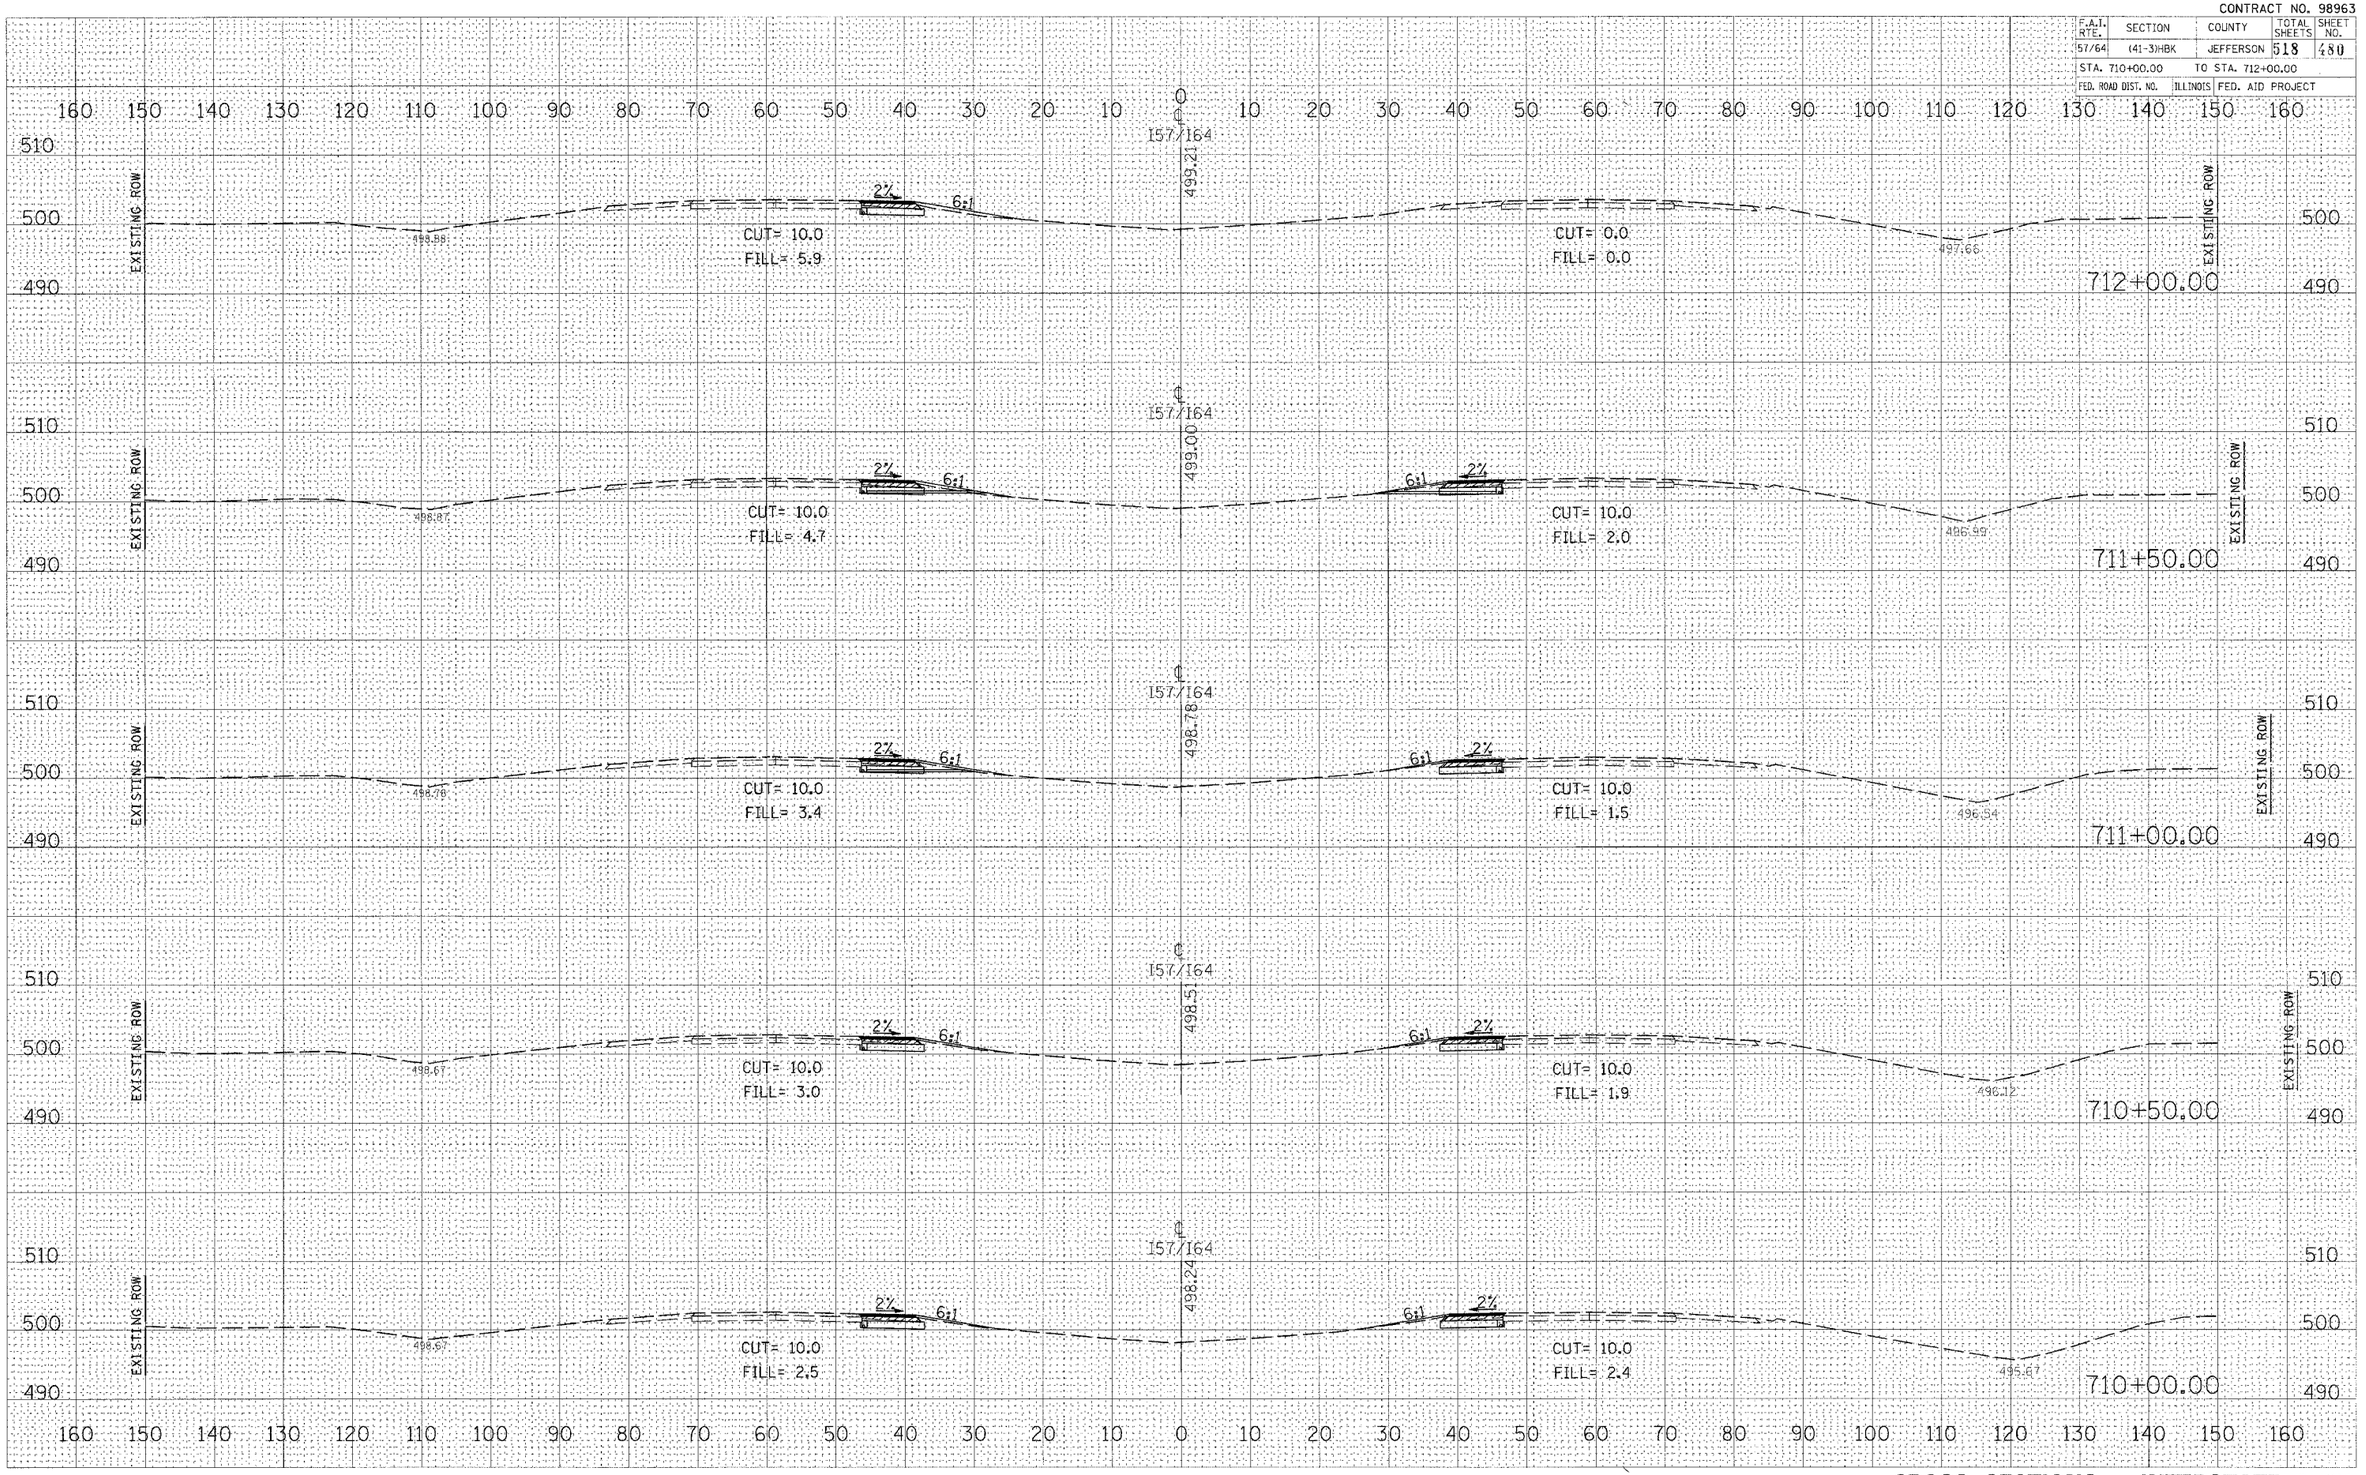

FINAL SURVEY	NOTE BOOK	NO.	SURVEYED	PLOTTED	TYPED	AREAS	AREAS CHECKED	BY	DATE
ORIGINAL SURVEY									

PLOT DATE = 03/20/2007 8:58:59 AM
FILE NAME = I:\IGI\Jobs\98x201\Ramps\ILLDOT RAMPS\...
PLOT SCALE = 10.0000 ' / IN.
USER NAME = Kas

CROSS SECTIONS – INTERSTATE 57/64