CONTRACT NO. 98963

F.A.I. RTE.	SECTION	COUNTY	TOTAL SHEETS	SHEET NO.
57/64	(41-3)HBK	JEFFERSON	518	481
STA. 712+50.00		TO STA. 714+50.00		
FED. ROAD DIST. NO.	ILLINOIS	FED. AID PROJECT		

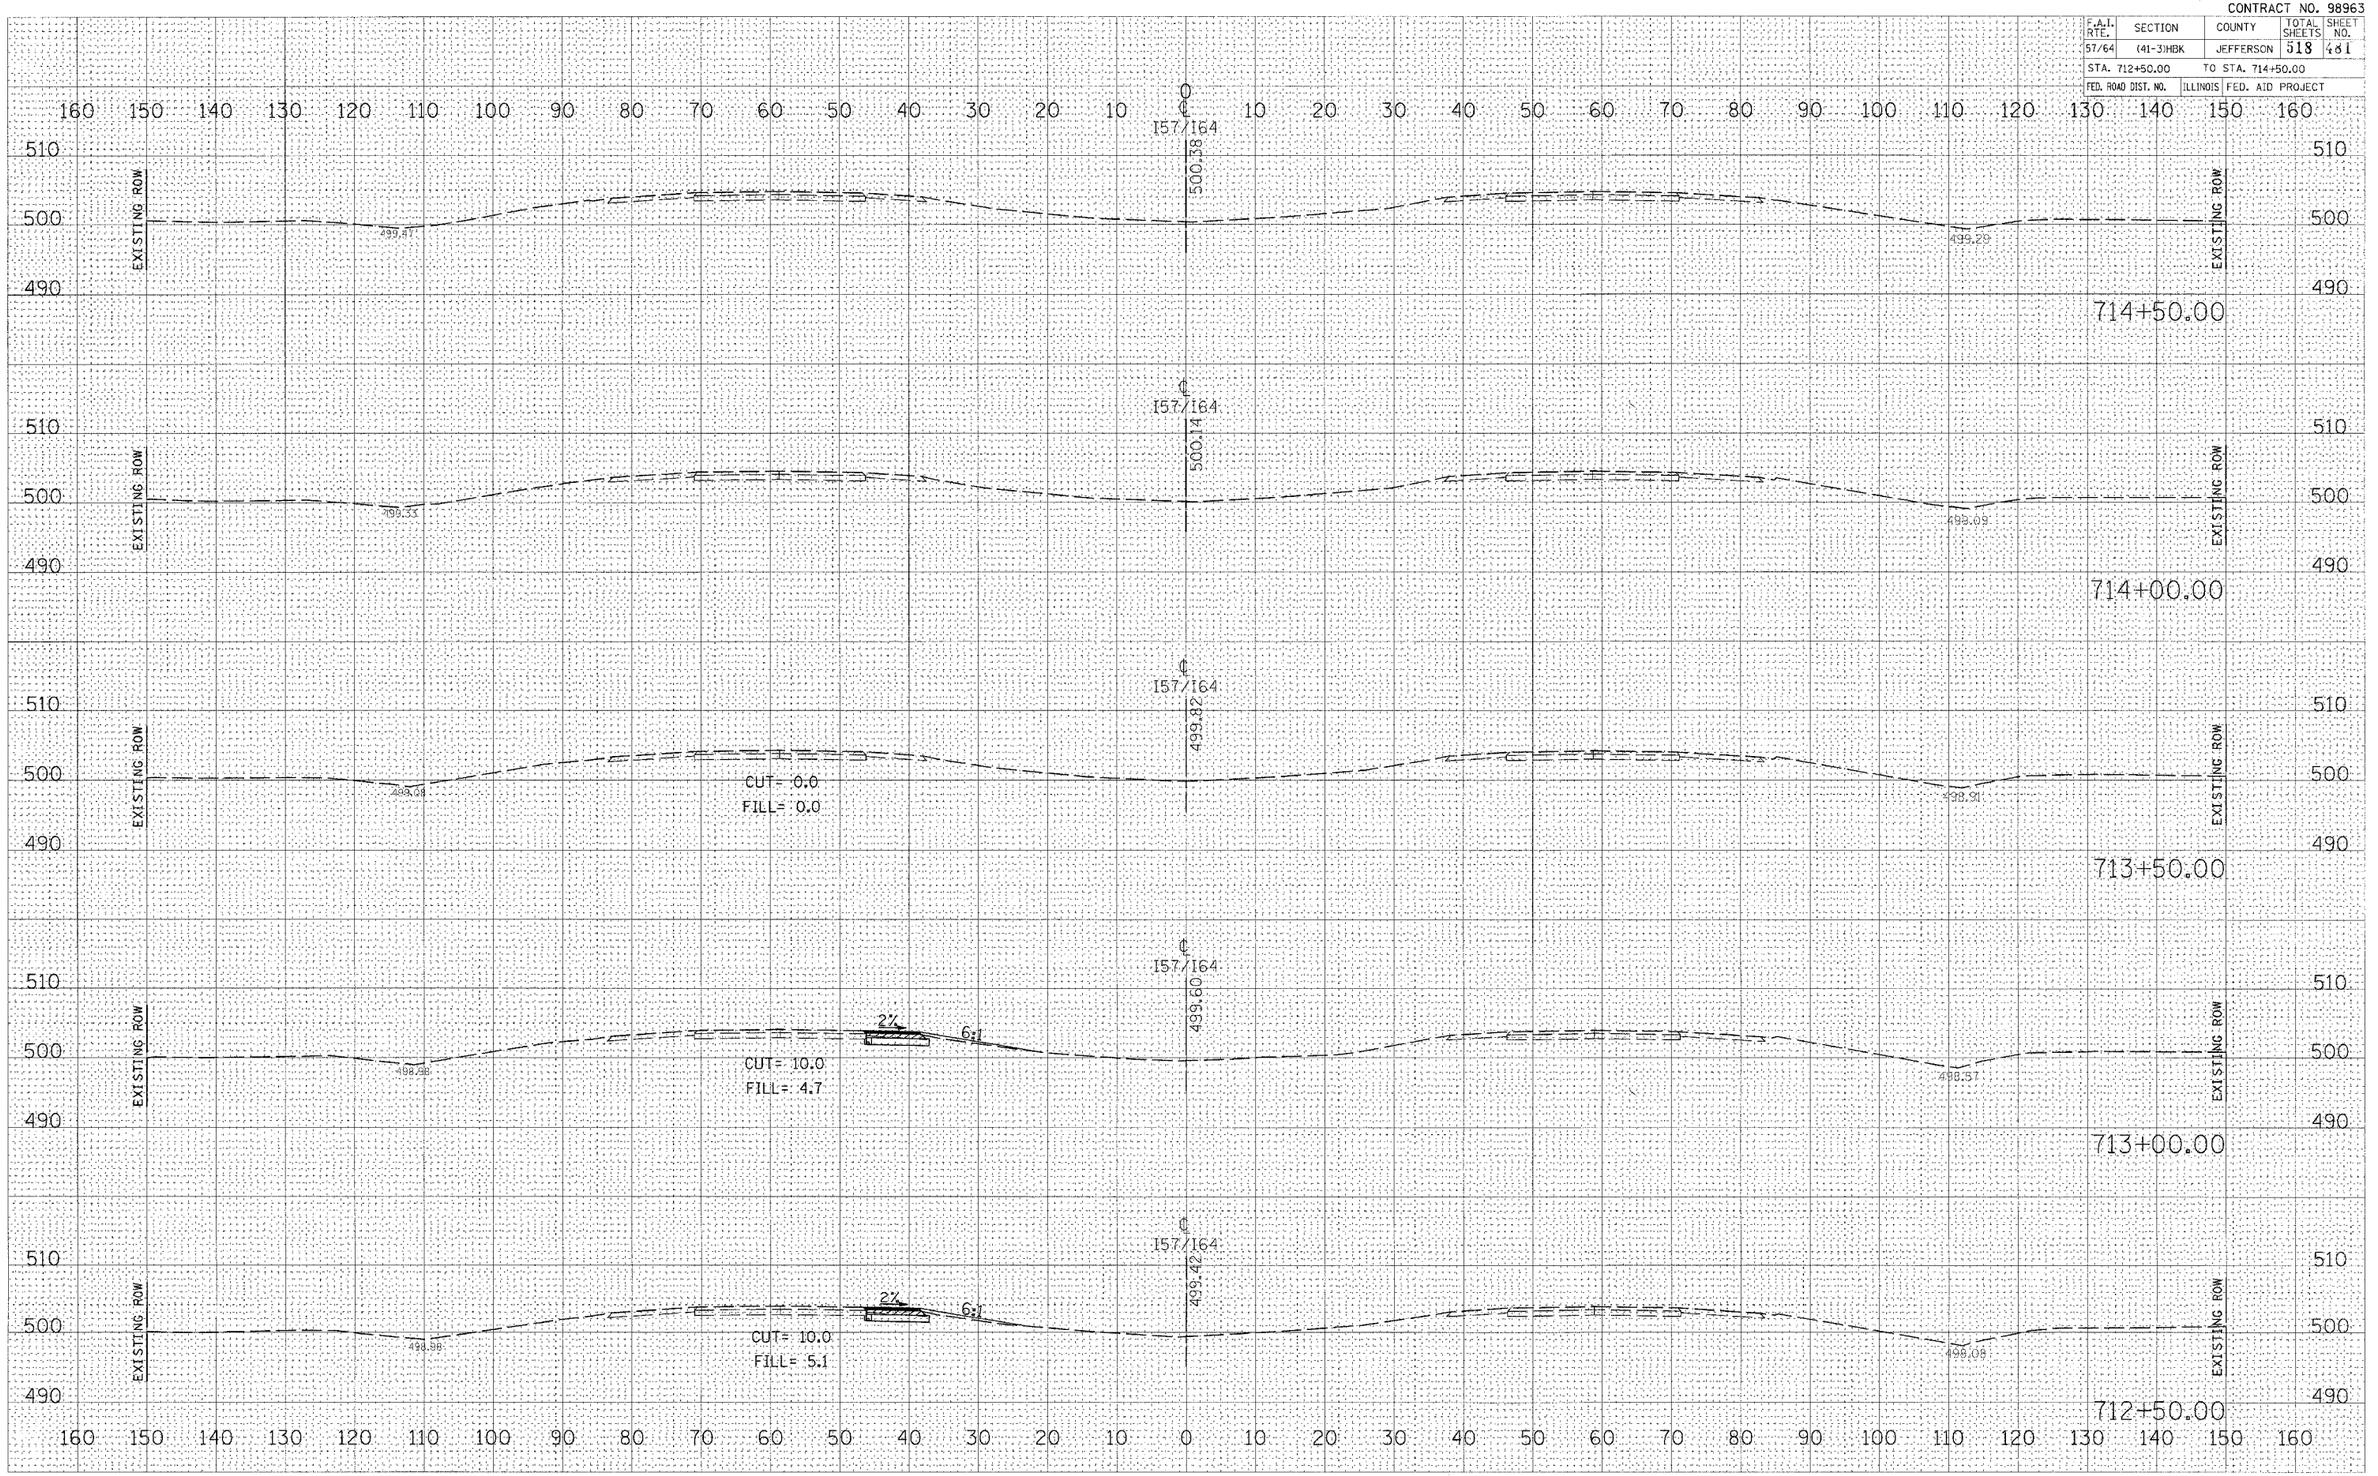

FINAL SURVEY | NOTE BOOK NO. | SURVEYED | PLOTTED | TEMPLATE | AREAS | AREAS CHECKED | BY | DATE

ORIGINAL SURVEY | NO. | SURVEYED | PLOTTED | TEMPLATE | AREAS | AREAS CHECKED | BY | DATE

PLOT DATE = 03\21\2007,05:50 AM
FILE NAME = I:\98jobs\98a2019a\IDOT RAMPS\57\64\41-3\59
PLOT SCALE = 10.0000 ' / IN.
USER NAME = Kat

CROSS SECTIONS – INTERSTATE 57/64