CONTRACT NO. 98963

F.A.I. RTE.	SECTION	COUNTY	TOTAL SHEETS	SHEET NO.
57/64	(41-3)HBK	JEFFERSON	318	484

STA. 732+00.00 TO STA. 733+50.00

FED. ROAD DIST. NO. | ILLINOIS | FED. AID PROJECT

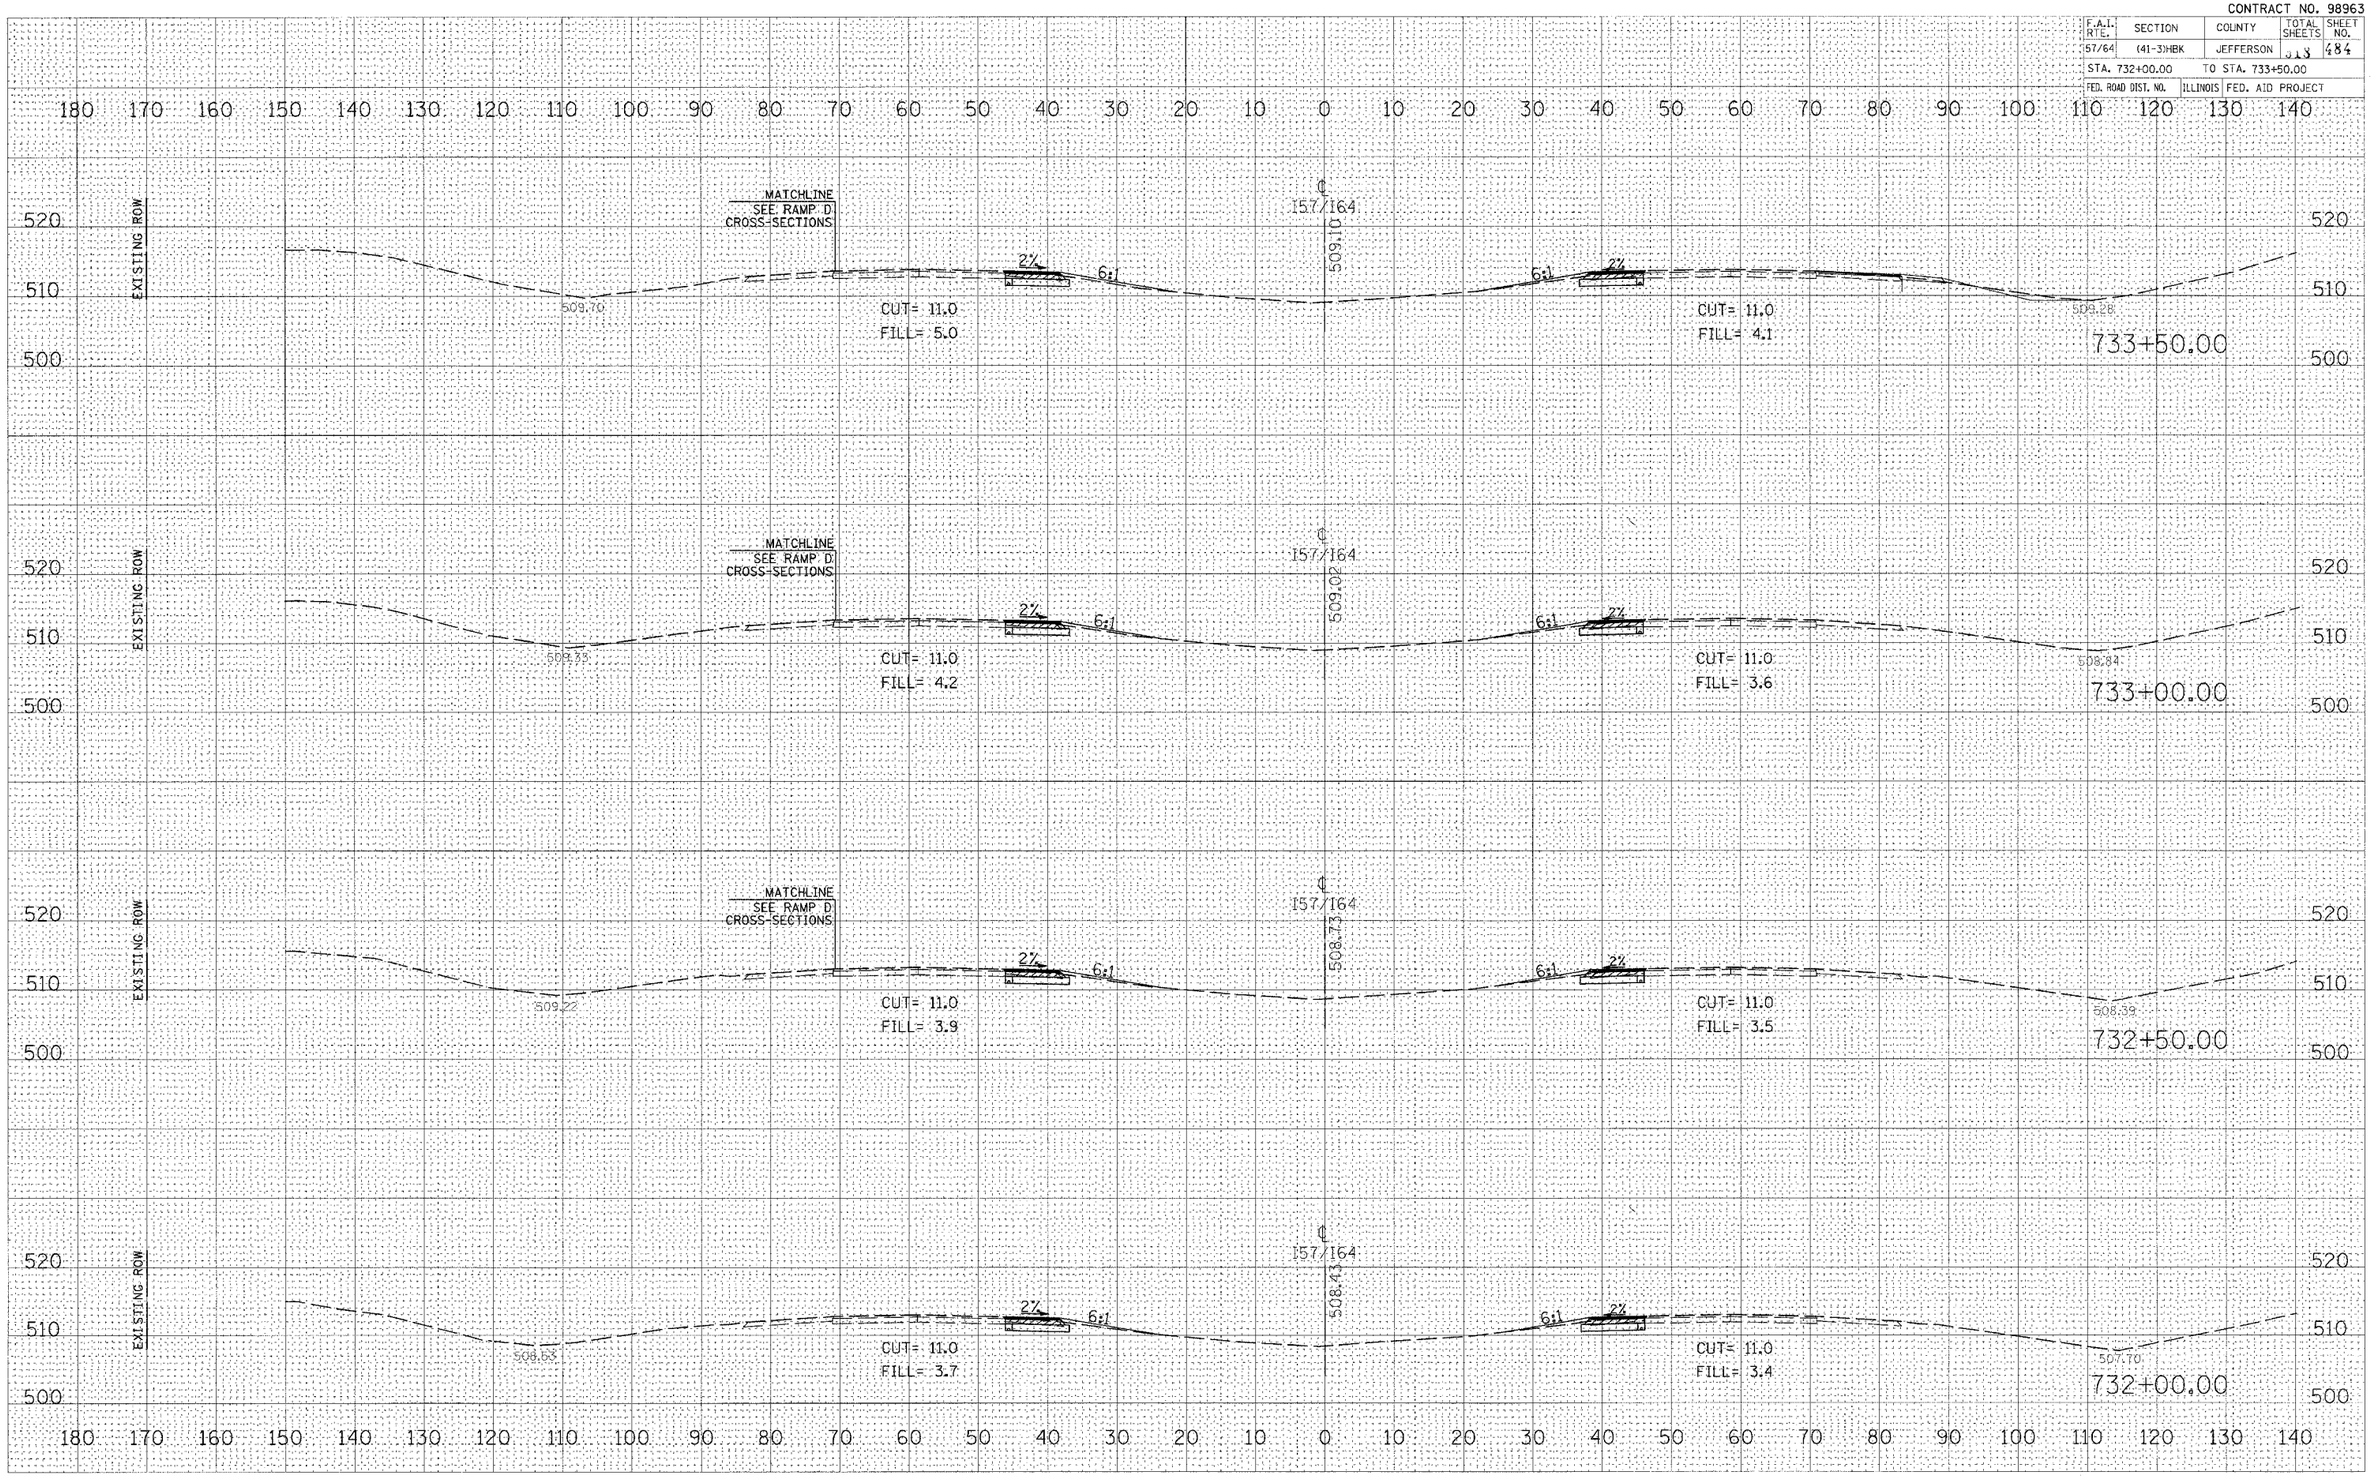

CROSS SECTIONS – INTERSTATE 57/64