DE067

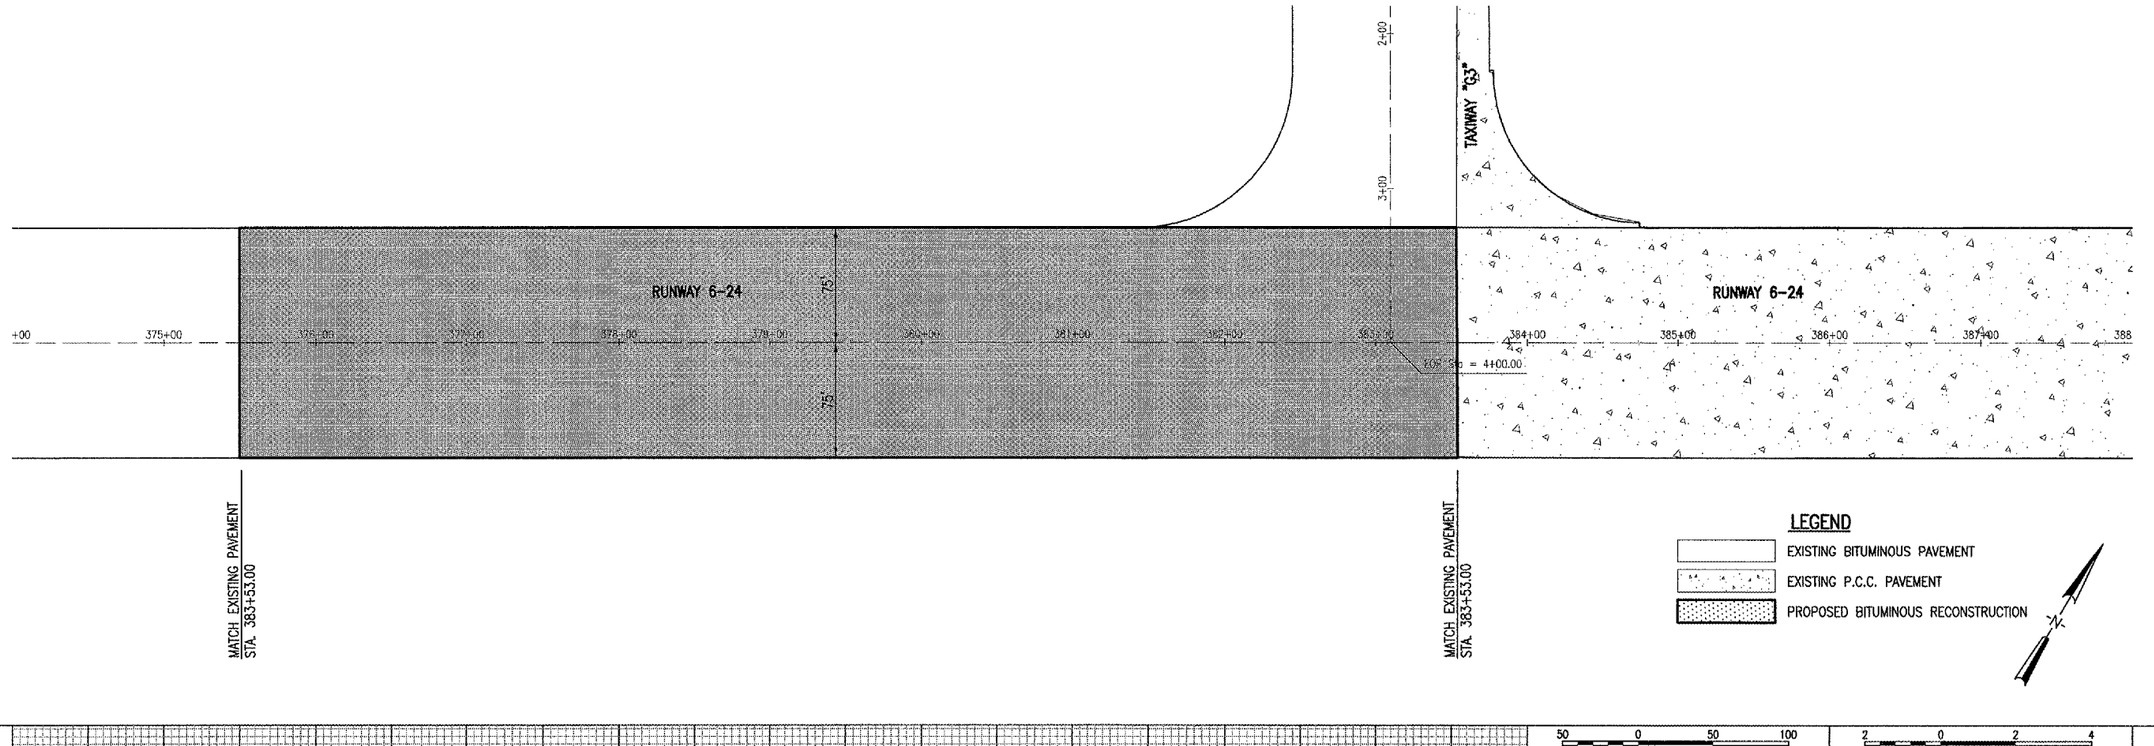

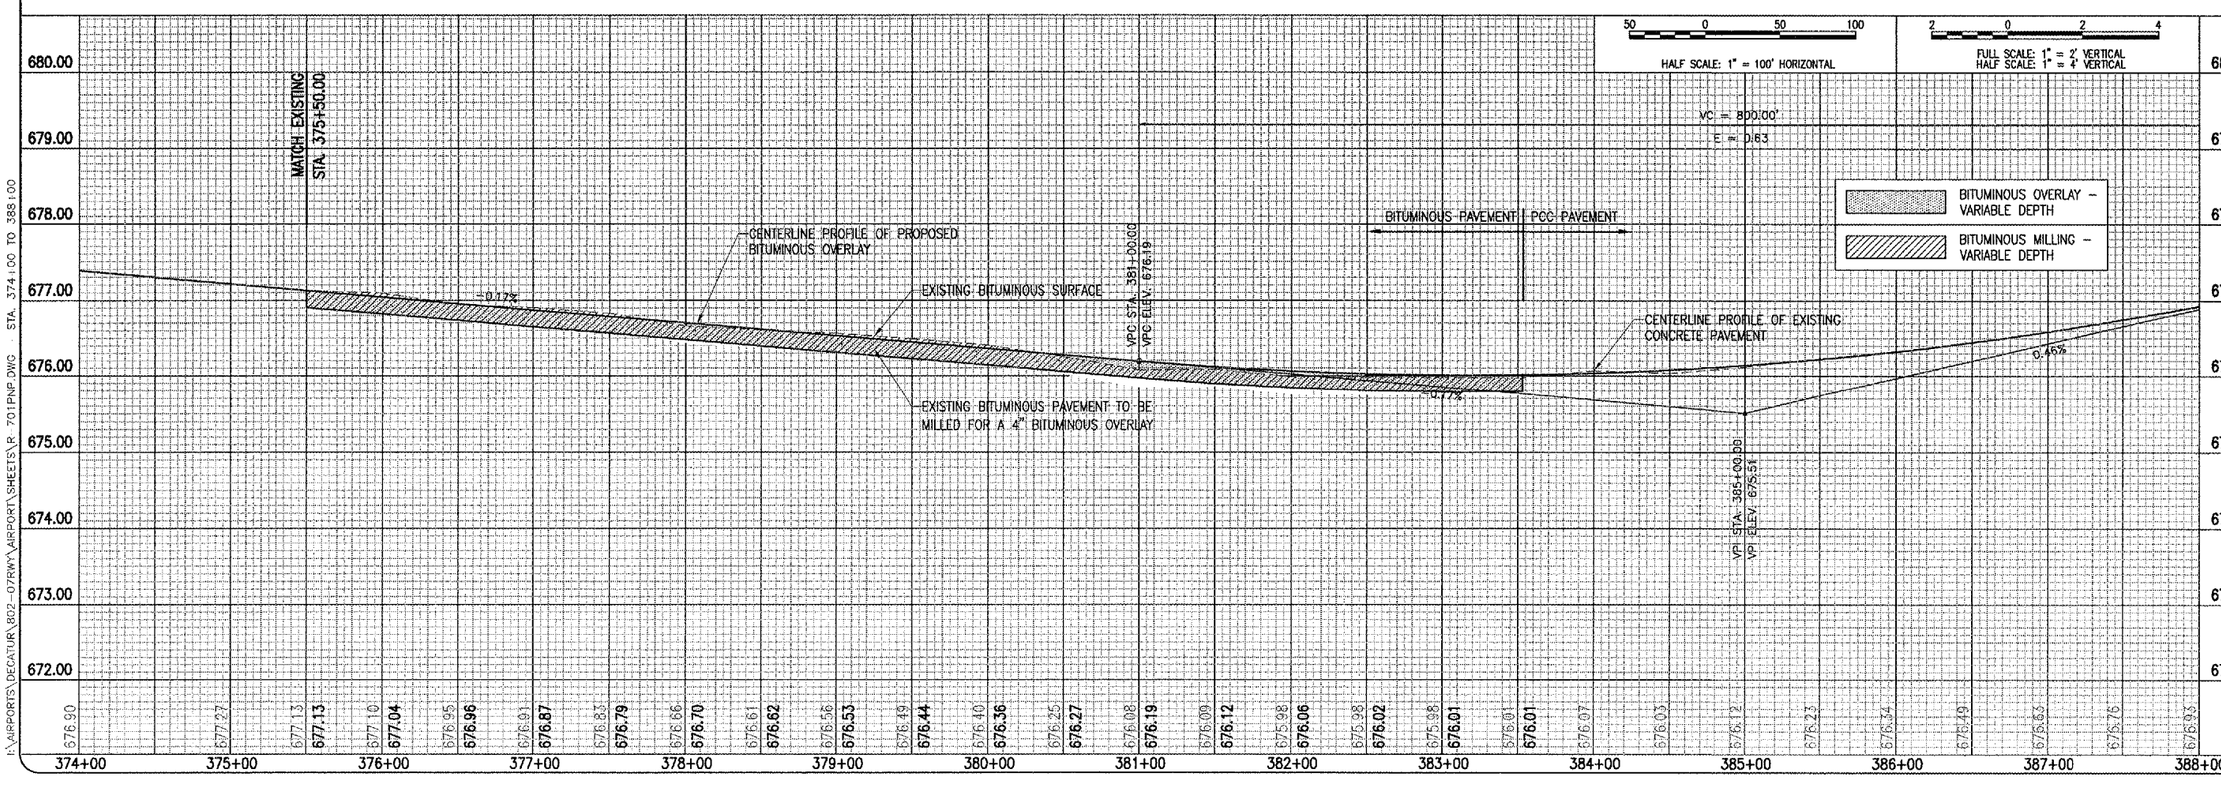

MAR 16, 2007 1:48 PM RAW
I:\AIRPORTS\DECATUR\802-07RWY\AIRPORT\SHEETS\R-701PNP.DWG - STA. 374+00 TO 388+00

DATE	REVISION	BY

DECATUR AIRPORT
DECATUR, ILLINOIS
A.I.P. PROJ.: 3-17-0033-30
IL. PROJ.: DEC-3667

HEI Project No. 802-07RWY
Filename R-701PNP.DWG
Scale 1"=50'H.; 1"=1'V.
Date 12/01/06

LAYOUT	CCC	12/01/06
DRAWN	CCC	12/01/06
REVIEWED	WJW/RAW	12/15/06

HANSON

Hanson Professional Services Inc.
1525 S. Sixth Street
Springfield, Illinois 62703-2988
Offices Nationwide

RECONSTRUCT A PORTION OF RUNWAY 6/24, TAXIWAY A AND C

RWY 6-24 RECONSTRUCTION
PROPOSED PLAN & PROFILE
STA. 375+50 TO 383+53.24

8