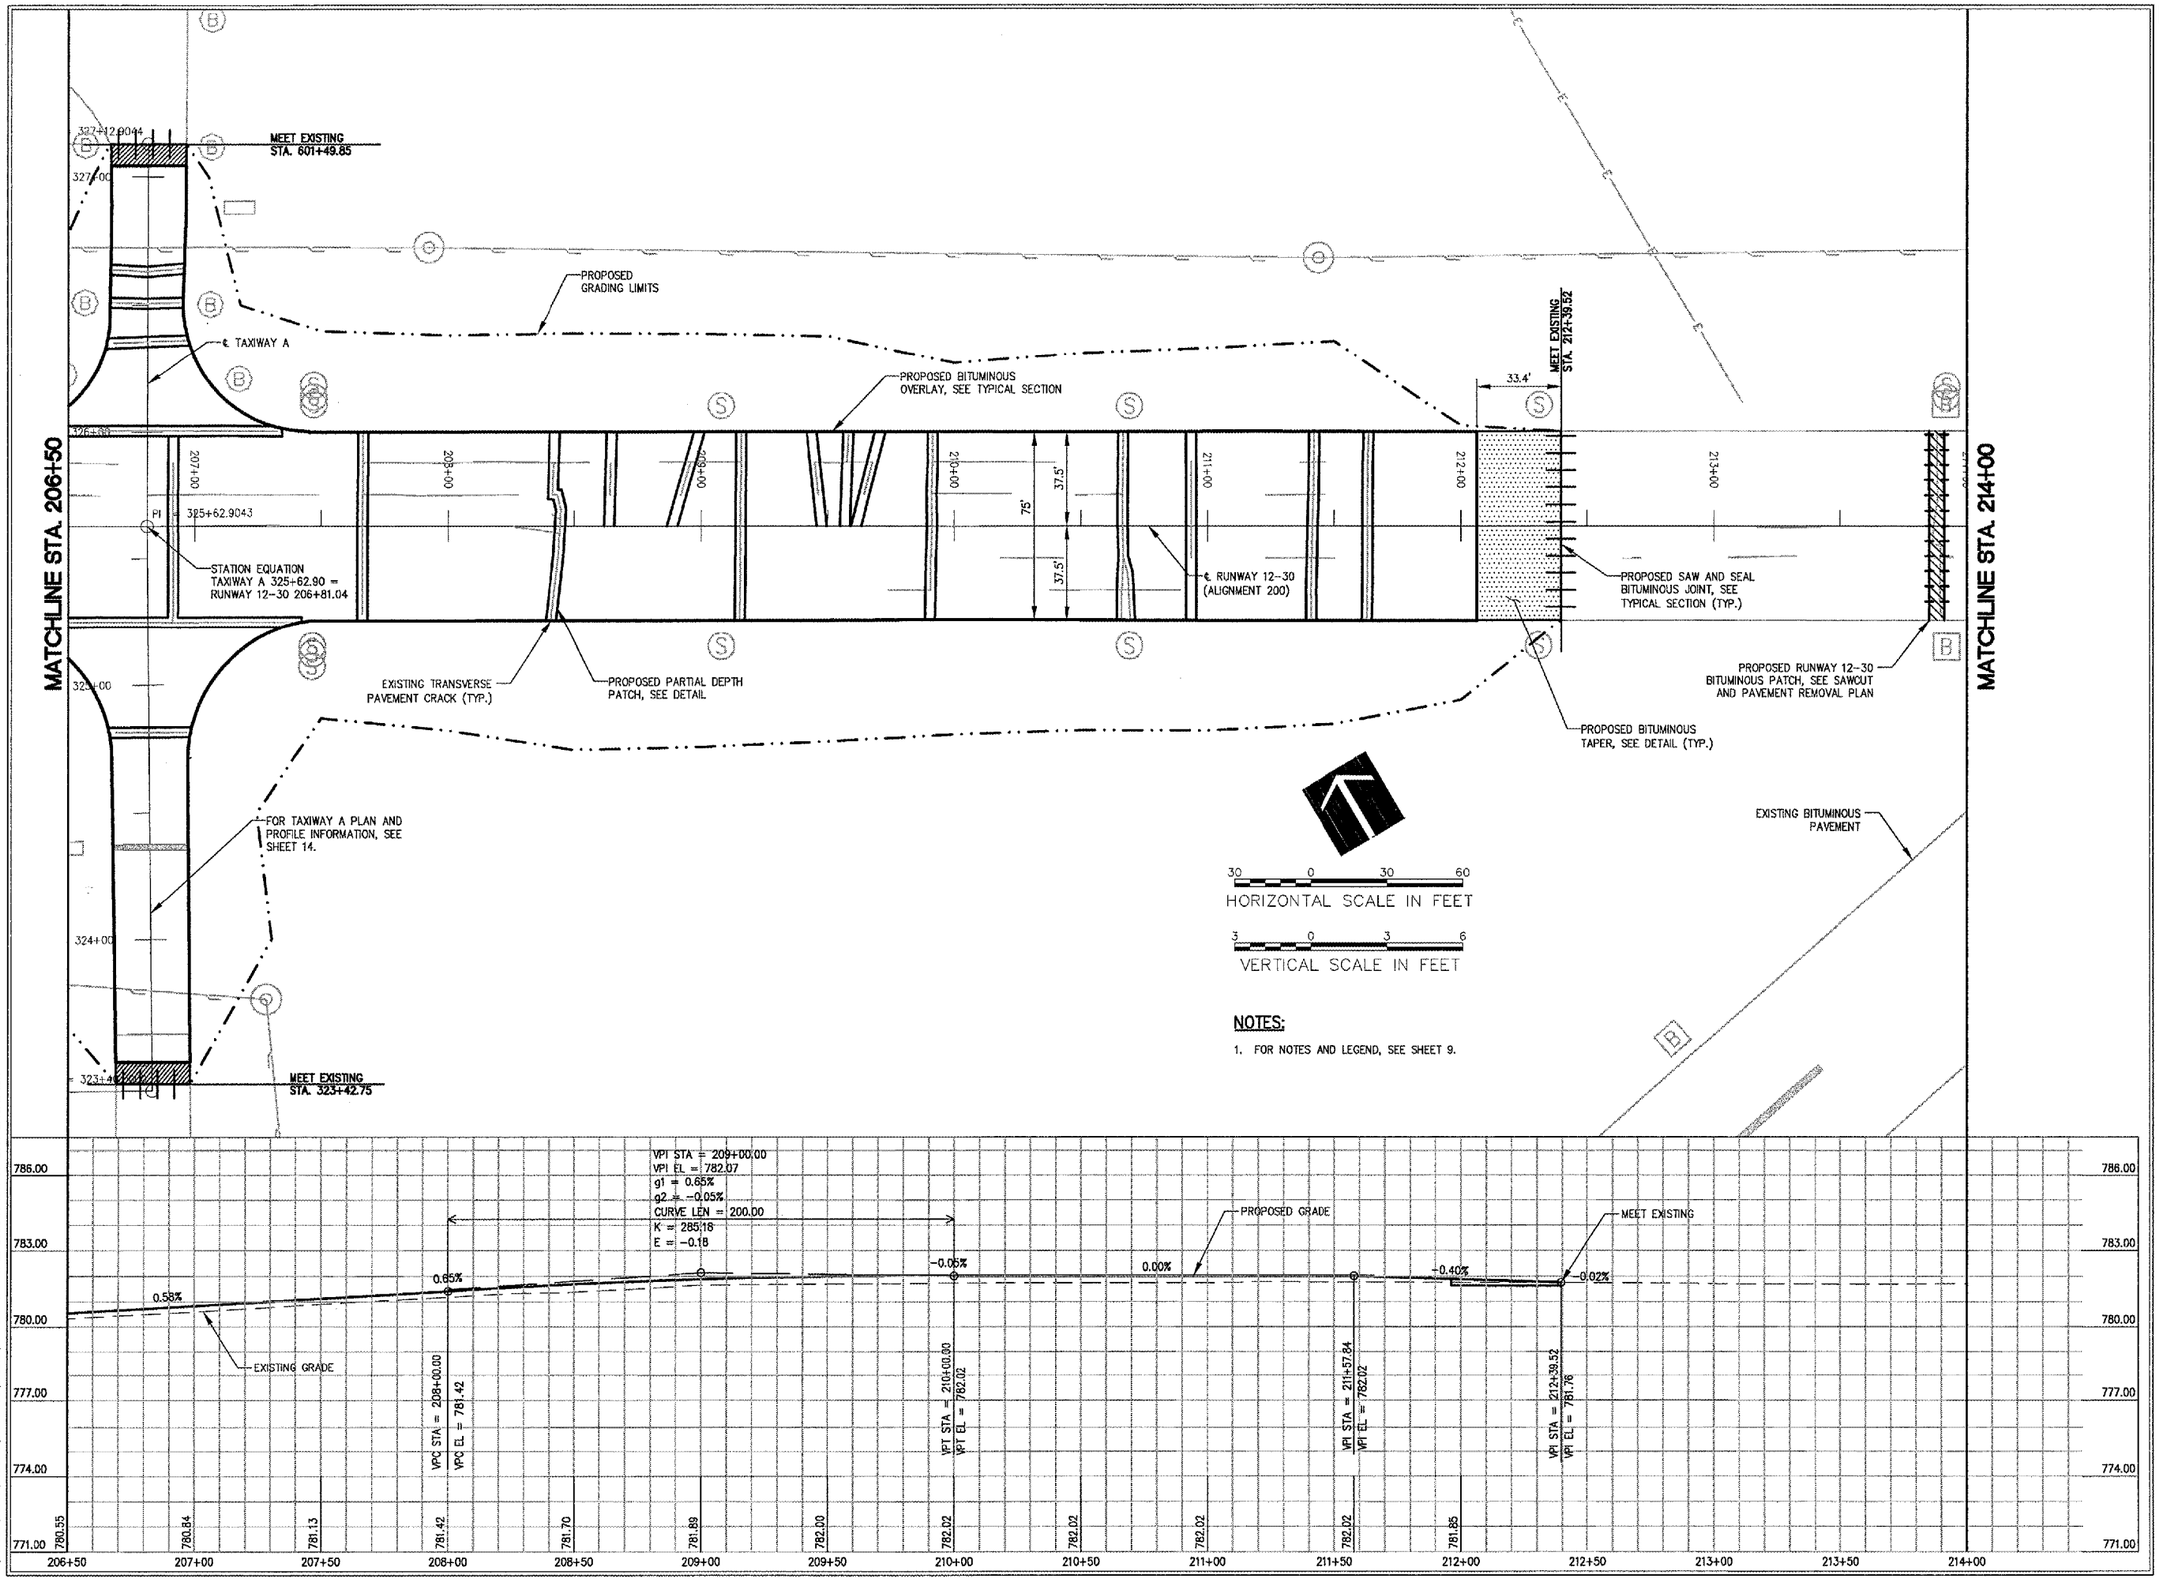

L:\06JOBS\0843\06B8013\DRAWINGS\SHEETS\10-PLAN & PROFILE 200.DWG MAY 14, 2007 2:13PM LDH

D1023

HANSON
HANSON PROFESSIONAL SERVICES INC.
815 Commerce Drive Suite 200
Oak Brook, Illinois 60523
Telephone: 630.990.3800
Fax: 630.990.3801

City of Dixon
CITY OF DIXON, ILLINOIS
Post Office Box 386
Dixon, Illinois 61021
Telephone: 815.288.1485

DIXON MUNICIPAL AIRPORT
CHARLES R. WALGREEN FIELD

REPAIR AND OVERLAY
PORTIONS OF RUNWAY 12-30

AIP PROJECT NO. 3-17-0036-B10
IDA PROJECT NO. C73-3686

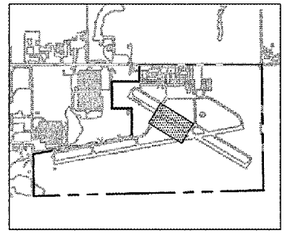

No.	Drawing Issue Description	Date	By

Date

APRIL 20, 2007

Sheet Title

PLAN AND PROFILE
RUNWAY 12-30
STA. 206+50 THRU
STA. 214+00

843-06B8013	Project Number
LDH 11/03/06	Layout By / Date
LDH 11/03/06	Designed By / Date
RMH 04/20/07	Reviewed By / Date
LDH |---|---	Drawn By

10
Sheet No.