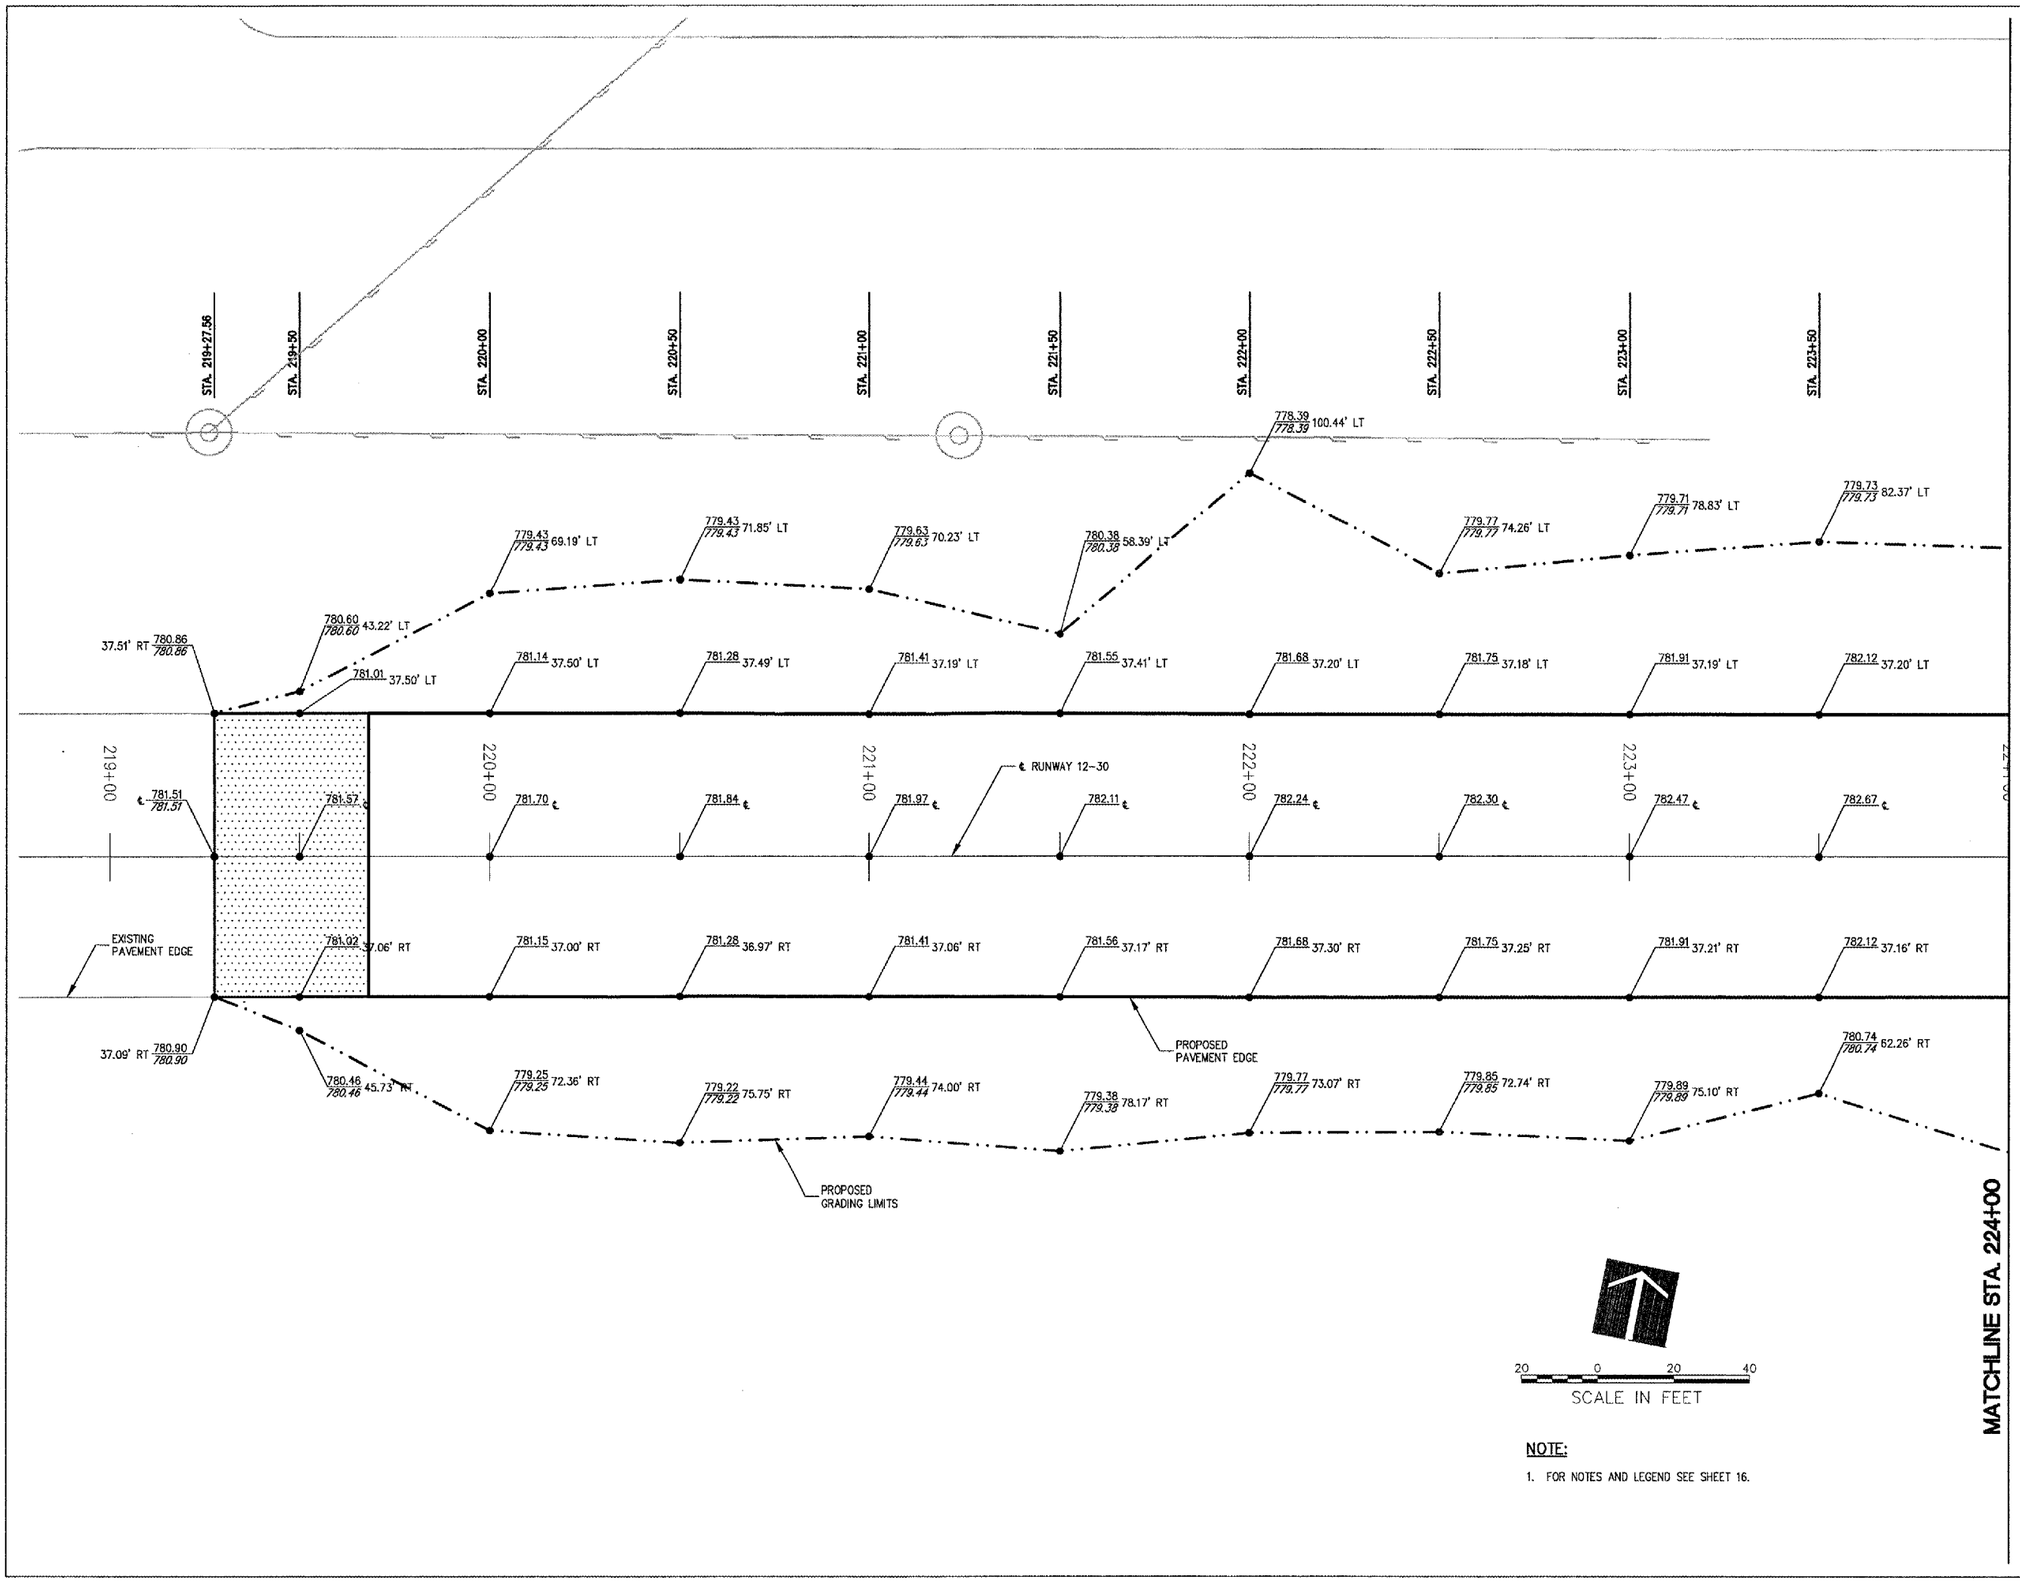

NOTE:

1. FOR NOTES AND LEGEND SEE SHEET 16.

HANSON PROFESSIONAL SERVICES INC.

815 Commerce Drive Suite 200
Oak Brook, Illinois 60523
Telephone: 630.990.3800
Fax: 630.990.3801

City of Dixon

CITY OF DIXON, ILLINOIS

Post Office Box 386
Dixon, Illinois 61021
Telephone: 815.288.1485

DIXON MUNICIPAL AIRPORT
CHARLES R. WALGREEN FIELD

REPAIR AND OVERLAY
PORTIONS OF RUNWAY 12-30

AIP PROJECT NO. 3-17-0036-B10
IDA PROJECT NO. C73-3686

No.	Drawing Issue Description	Date	By

Date

APRIL 20, 2007

Sheet Title

STAKING PLAN
RUNWAY 12-30
STA 219+27.56 THRU
STA 223+50

843-06B8013
Project Number

LDH	11/01/06	Layout By / Date
LDH	11/01/06	Designed By / Date
RMH	04/20/07	Reviewed By / Date
LDH	--- / ---	Drawn By

Sheet No. 19

I:\843\06B8013\SHEETS\STAKING PLAN 2007\06B8013RWY12-30STAKING PLAN 2007.DWG MAY 14, 2007 1:48PM