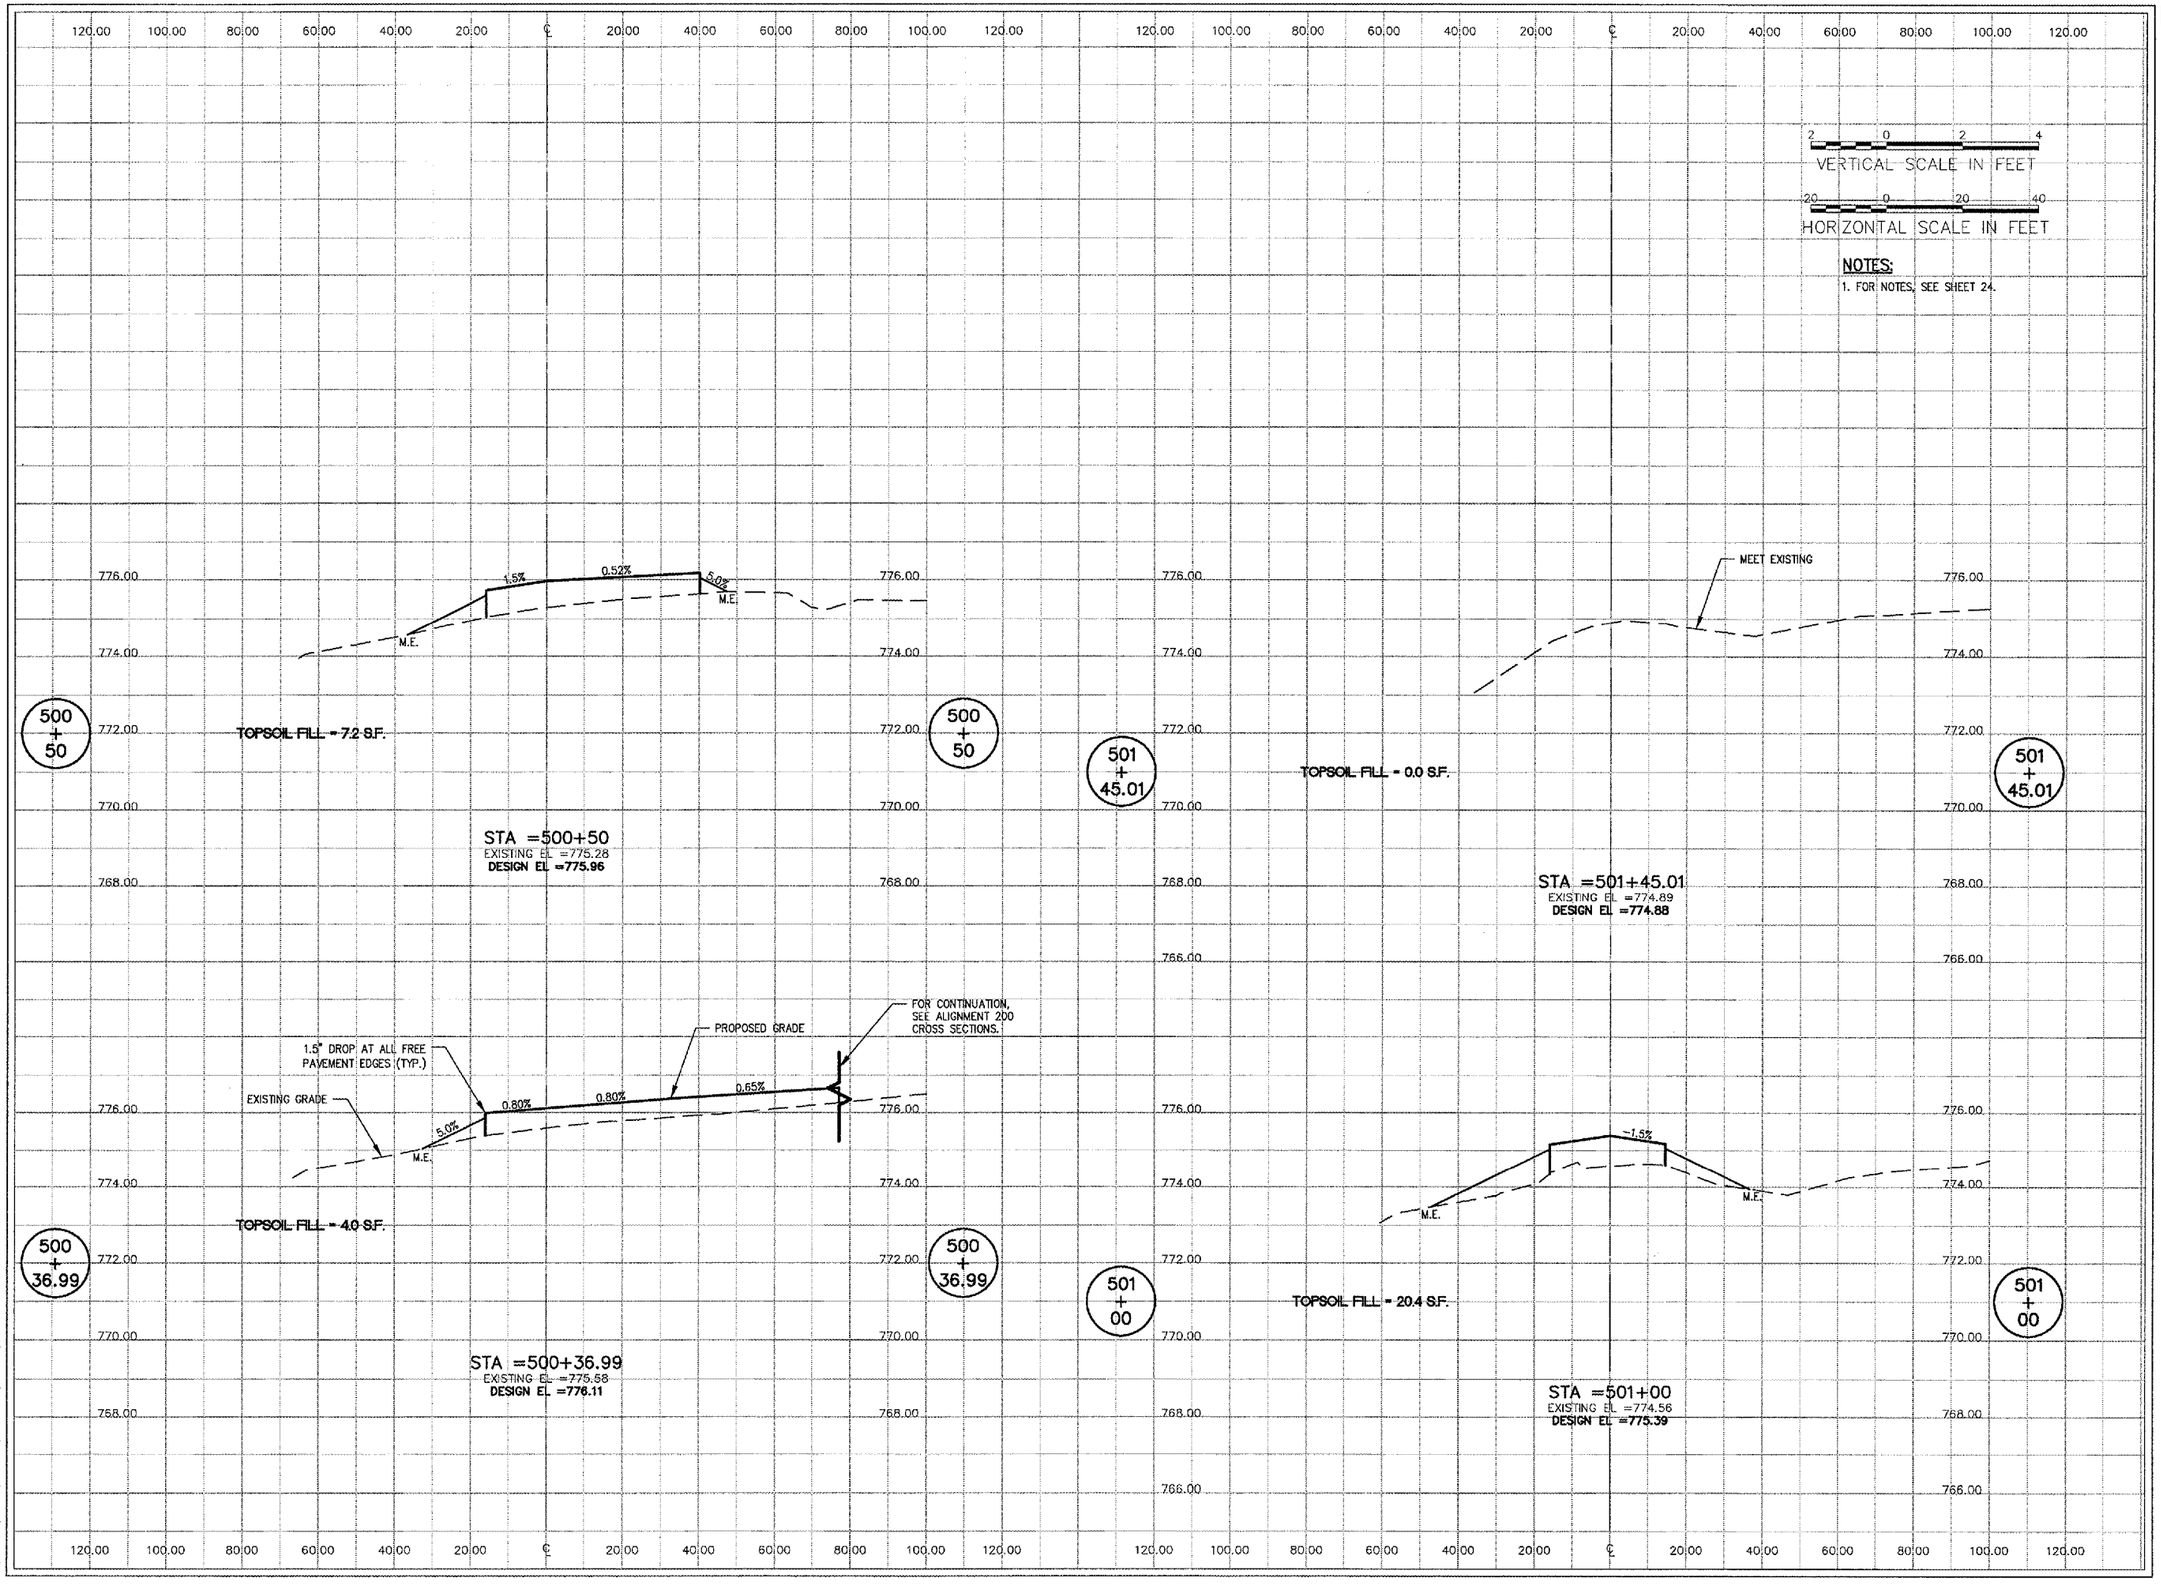

L:\06665\08843\06B8013\DRAWINGS\SHEETS\32-CROSS SECTIONS 500.DWG MAY 14, 2007 2:18PM LDH

DI023

HANSON

HANSON PROFESSIONAL SERVICES INC.

815 Commerce Drive Suite 200
Oak Brook, Illinois 60523
Telephone: 630.990.3800
Fax: 630.990.3801

City of Dixon

CITY OF DIXON, ILLINOIS

Post Office Box 386
Dixon, Illinois 61021
Telephone: 815.288.1485

DIXON MUNICIPAL AIRPORT
CHARLES R. WALGREEN FIELD

REPAIR AND OVERLAY
PORTIONS OF RUNWAY 12-30

AIP PROJECT NO. 3-17-0036-B10
IDA PROJECT NO. C73-3686

No.	Drawing Issue Description	Date	By

Date

APRIL 20, 2007

Sheet Title

CROSS SECTIONS TAXIWAY D STA. 500+36.99 THRU STA. 501+45.01

843-06B8013	Project Number	
LDH	Layout By	11/09/06 Date
LDH	Designed By	11/09/06 Date
RMH	Reviewed By	04/20/07 Date
LDH	Drawn By	

Sheet No. 32