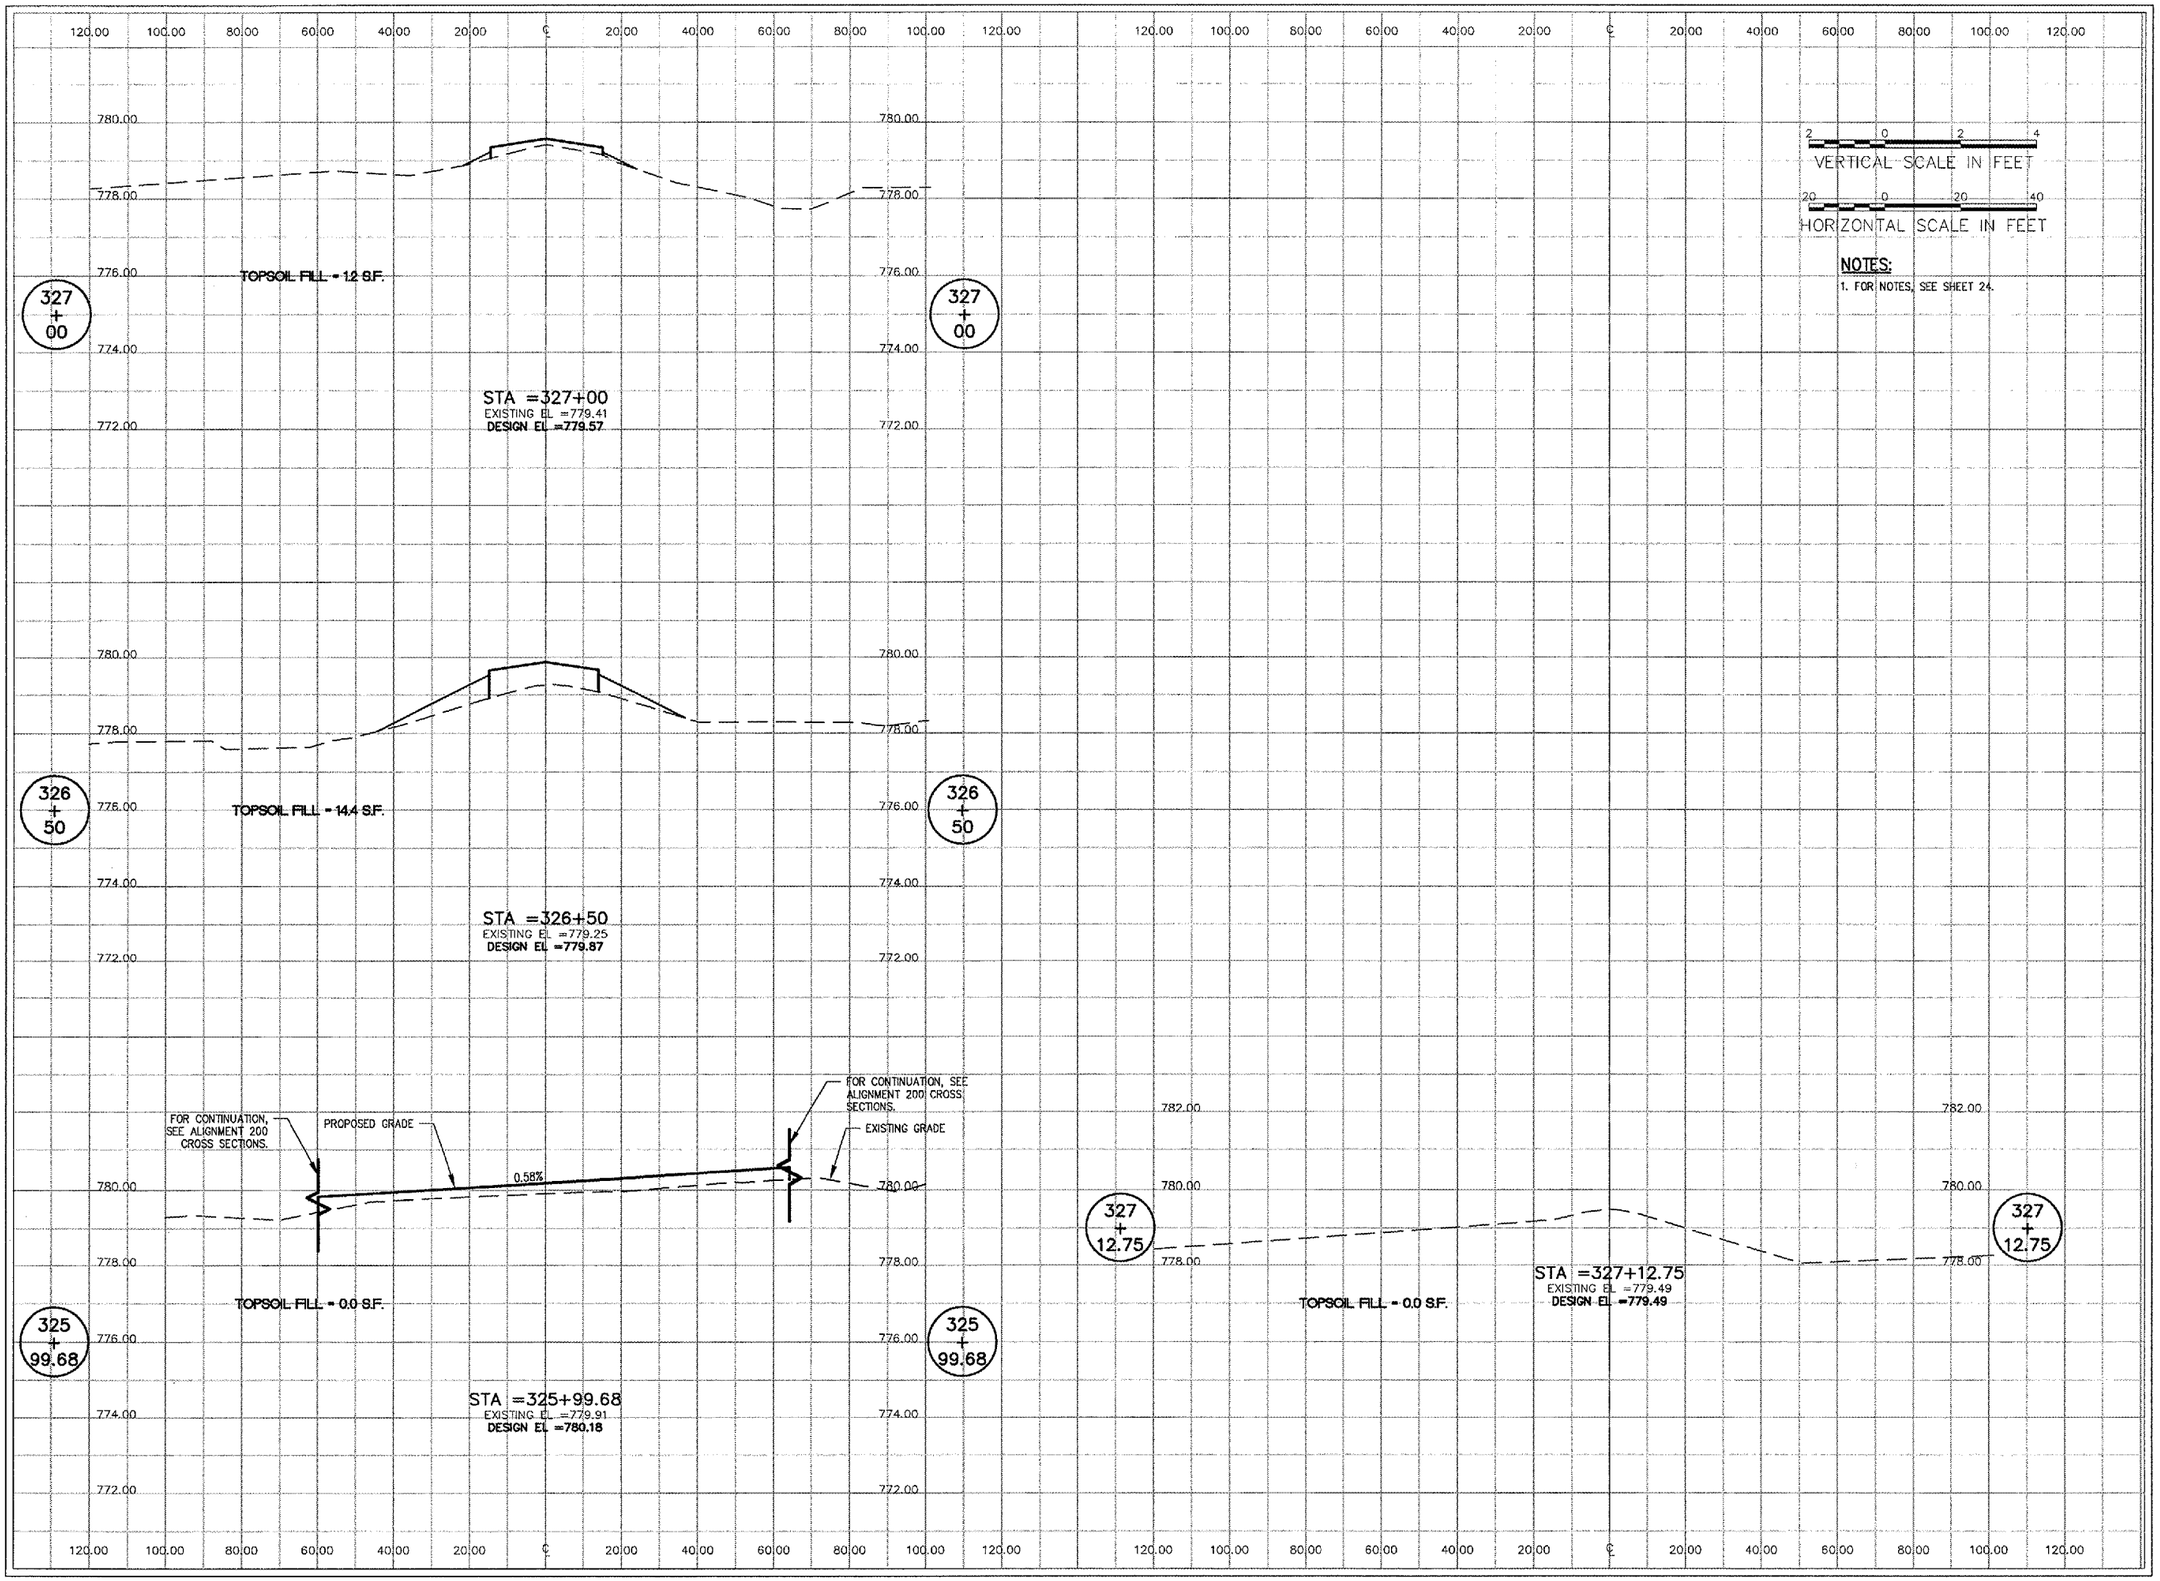

I:\96\06B8013\DRAWINGS\SHEETS\34-CROSS SECTIONS 300NO MAY 14, 2007 2:48PM LDH

DI023

HANSON
HANSON PROFESSIONAL SERVICES INC.
815 Commerce Drive Suite 200
Oak Brook, Illinois 60523
Telephone: 630.990.3800
Fax: 630.990.3801

City of Dixon
CITY OF DIXON, ILLINOIS
Post Office Box 386
Dixon, Illinois 61021
Telephone: 815.288.1485

DIXON MUNICIPAL AIRPORT
CHARLES R. WALGREEN FIELD

REPAIR AND OVERLAY
PORTIONS OF RUNWAY 12-30

AIP PROJECT NO. 3-17-0036-B10
IDA PROJECT NO. C73-3686

No.	Drawing Issue Description	Date	By

Date
APRIL 20, 2007

Sheet Title
CROSS SECTIONS
TAXIWAY A
STA. 325+99.68 THRU
STA. 327+12.75

843-06B8013
Project Number

LDH	11/09/06	Layout By / Date
LDH	11/09/06	Designed By / Date
RMH	04/20/07	Reviewed By / Date
LDH		Drawn By