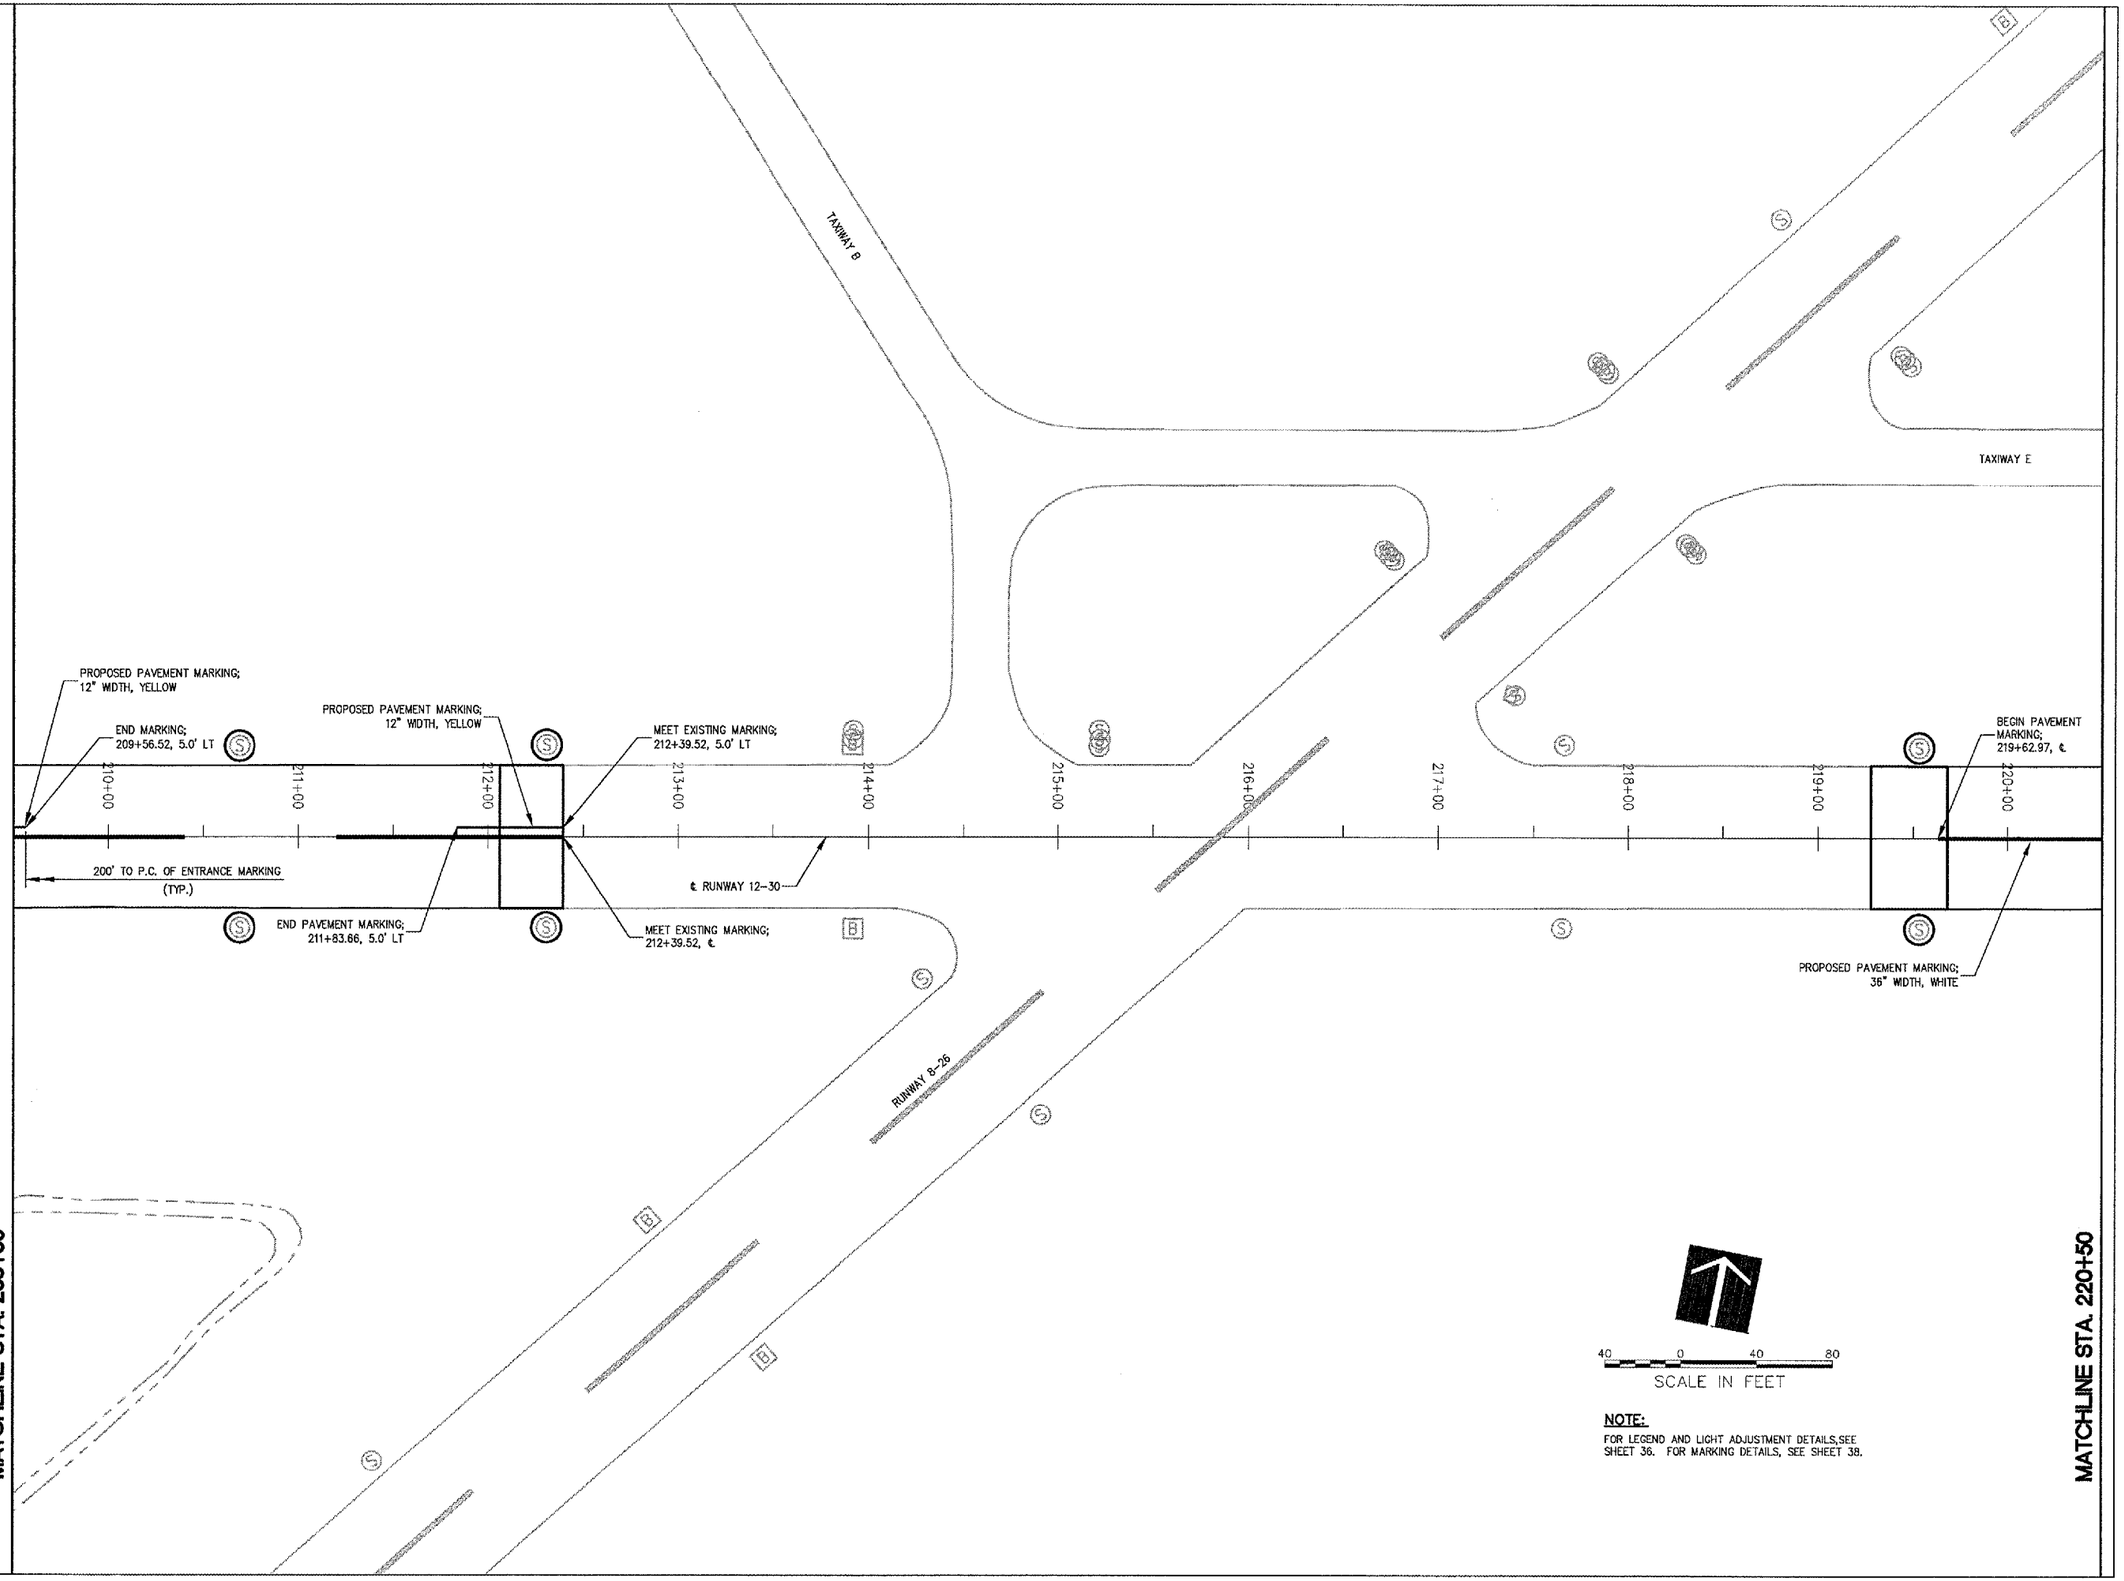

NOTE:
FOR LEGEND AND LIGHT ADJUSTMENT DETAILS,SEE SHEET 36. FOR MARKING DETAILS, SEE SHEET 38.

DI023

HANSON

HANSON PROFESSIONAL SERVICES INC.

815 Commerce Drive Suite 200
Oak Brook, Illinois 60523
Telephone: 630.990.3800
Fax: 630.990.3801

City of Dixon

CITY OF DIXON, ILLINOIS

Post Office Box 386
Dixon, Illinois 61021
Telephone: 815.288.1485

DIXON MUNICIPAL AIRPORT
CHARLES R. WALGREEN FIELD

REPAIR AND OVERLAY
PORTIONS OF RUNWAY 12-30

AIP PROJECT NO. 3-17-0036-B10
IDA PROJECT NO. C73-3686

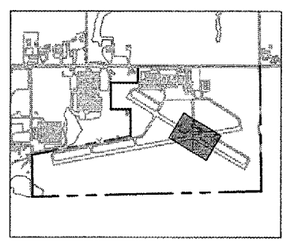

No.	Drawing Issue Description	Date	By

Date

APRIL 20, 2007

Sheet Title

LIGHT ADJUSTMENT AND MARKING PLAN
RUNWAY 12-30
STA 209+50 THRU
STA 220+50

843-06B8013
Project Number

LDH	12/01/06
Layout By	Date
LDH	12/01/06
Designed By	Date
RMH	04/20/07
Reviewed By	Date
LDH	--- | ---
Drawn By	

37

Sheet No.

I:\06JOBS\00843\06B8013\DRAWINGS\SHEETS\37-LIGHT ADJUSTMENT PLAN.DWG MAY 14, 2007 2:19PM LDH