MV055

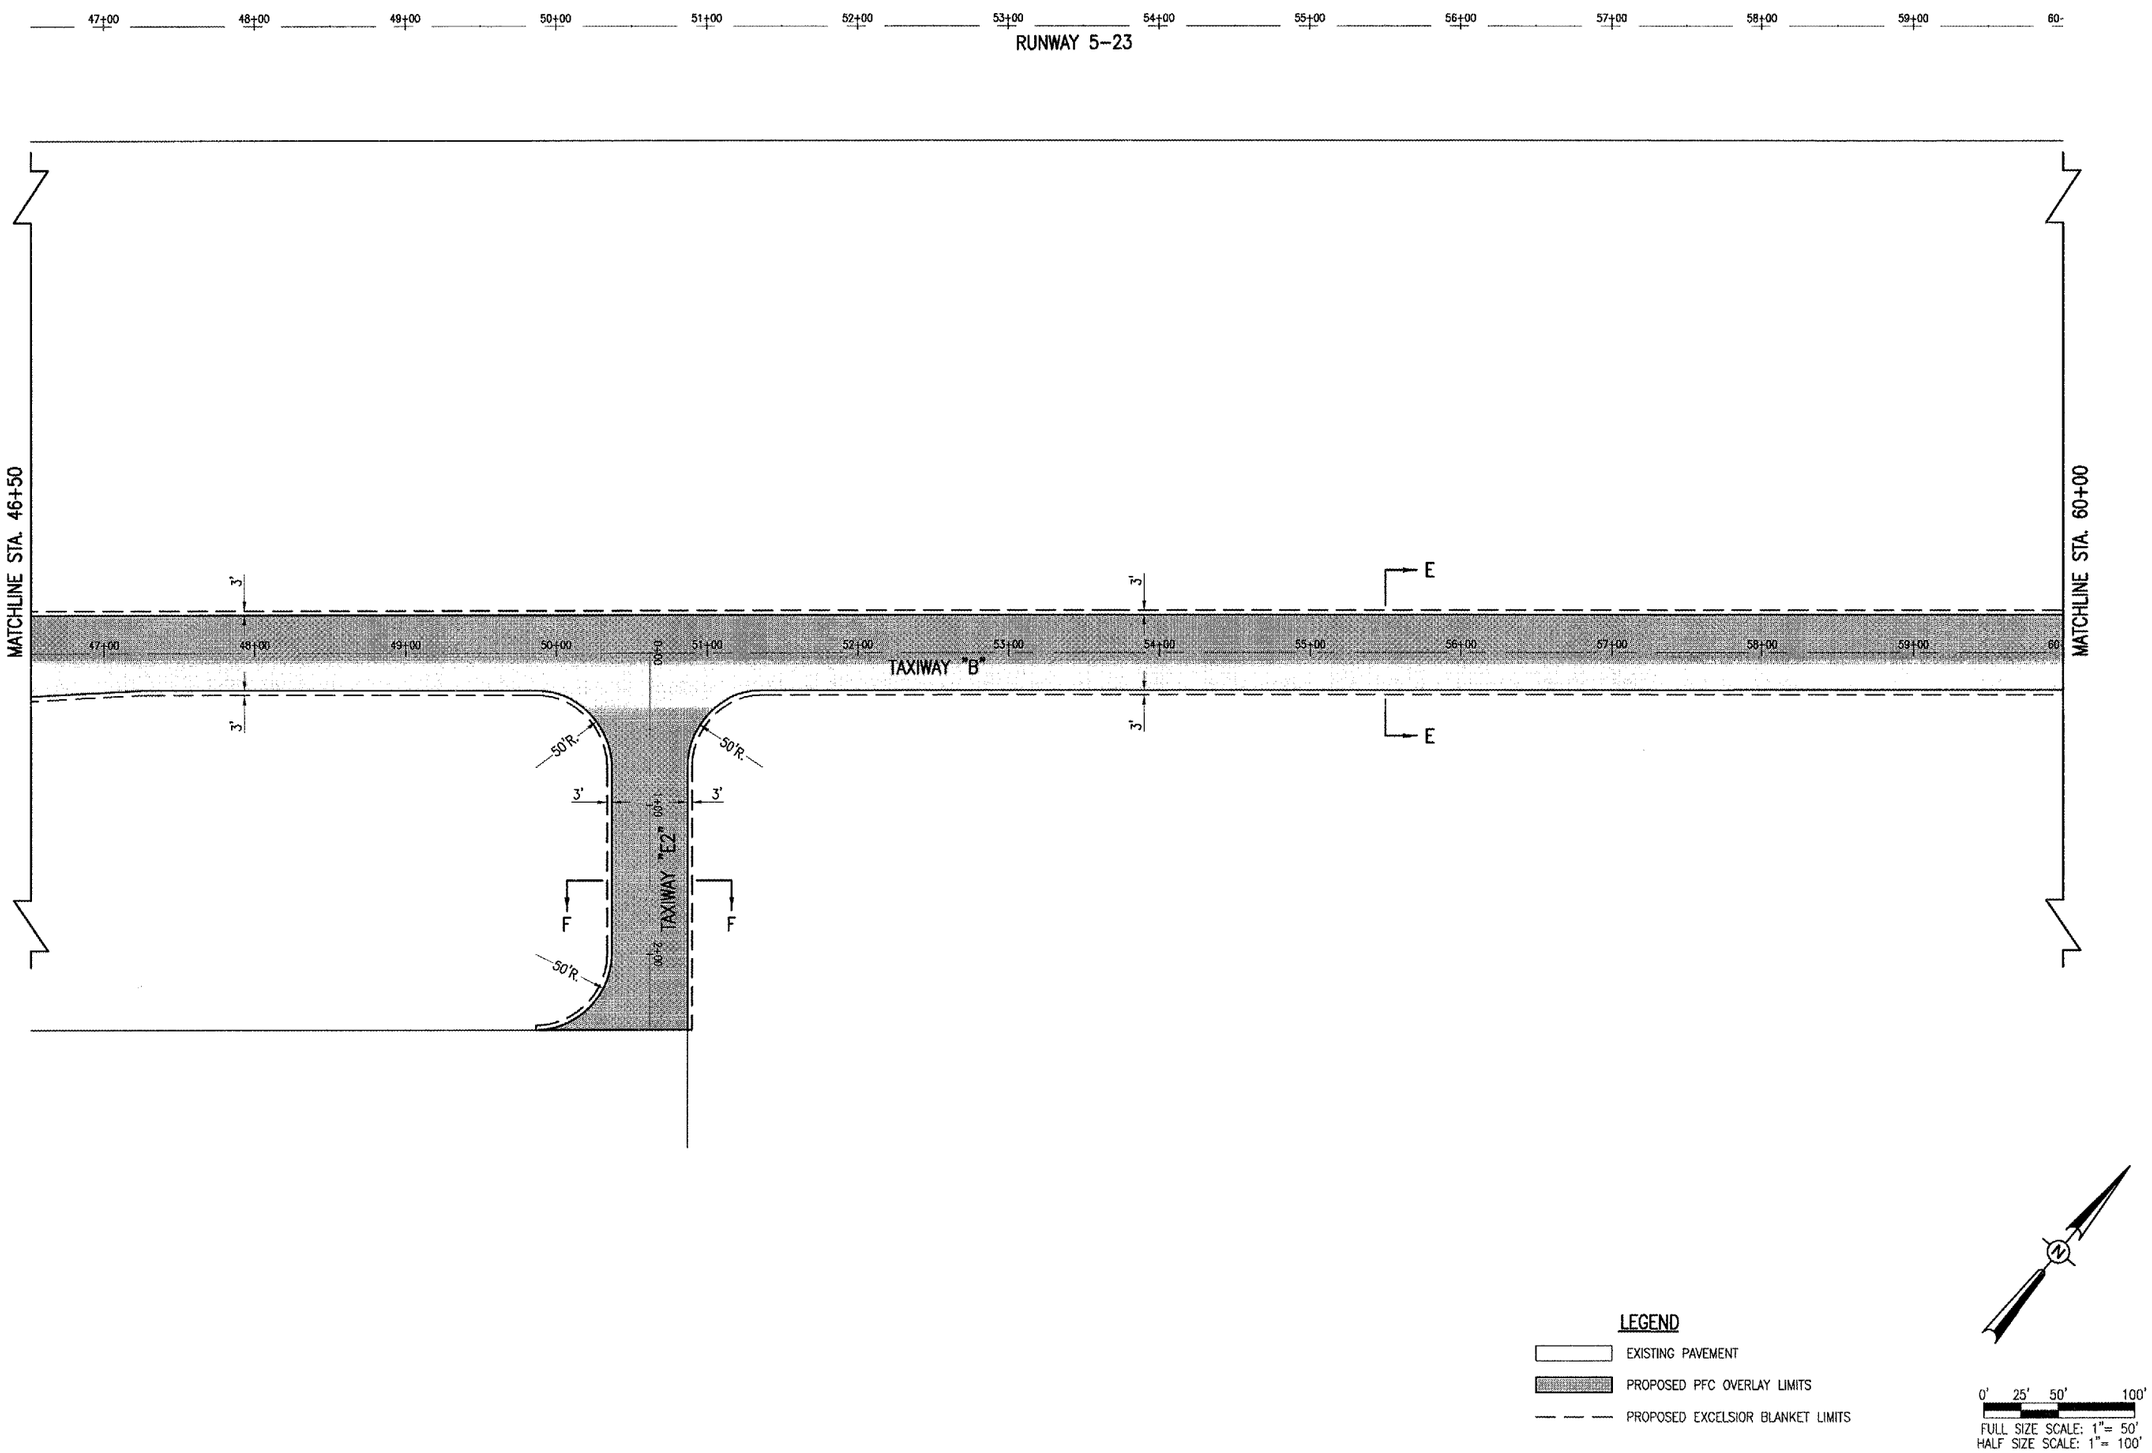

MAY 01, 2007 4:28 PM RAW
I:\AIRPORTS\MTVERNON\81907TXYD\AIRPORT\SHEETS\R-121CON.DWG - 46+50 to 60+00

DATE	REVISION	BY

MT. VERNON AIRPORT
MT. VERNON, ILLINOIS
IL. PROJ.: MVN-3693 A.I.P. PROJ.: 3-17-0074-B16

HEI Project No. 81907TXYD
Filename R-121CON.DWG
Scale 1" = 50'
Date 04/12/07

LAYOUT	CCC	03/16/07
DRAWN	CCC	03/16/07
REVIEWED	RAW	04/12/07

HANSON
Hanson Professional Services Inc.
1525 South Sixth Street
Springfield, Illinois 62703-2886
Offices Nationwide

PFC (0.1') OVERLAY OF TAXIWAYS

PROPOSED PAVEMENT CONSTRUCTION PLAN
STA. 46+50 TO STA. 60+00

13
13 of 19 sheets