MV055

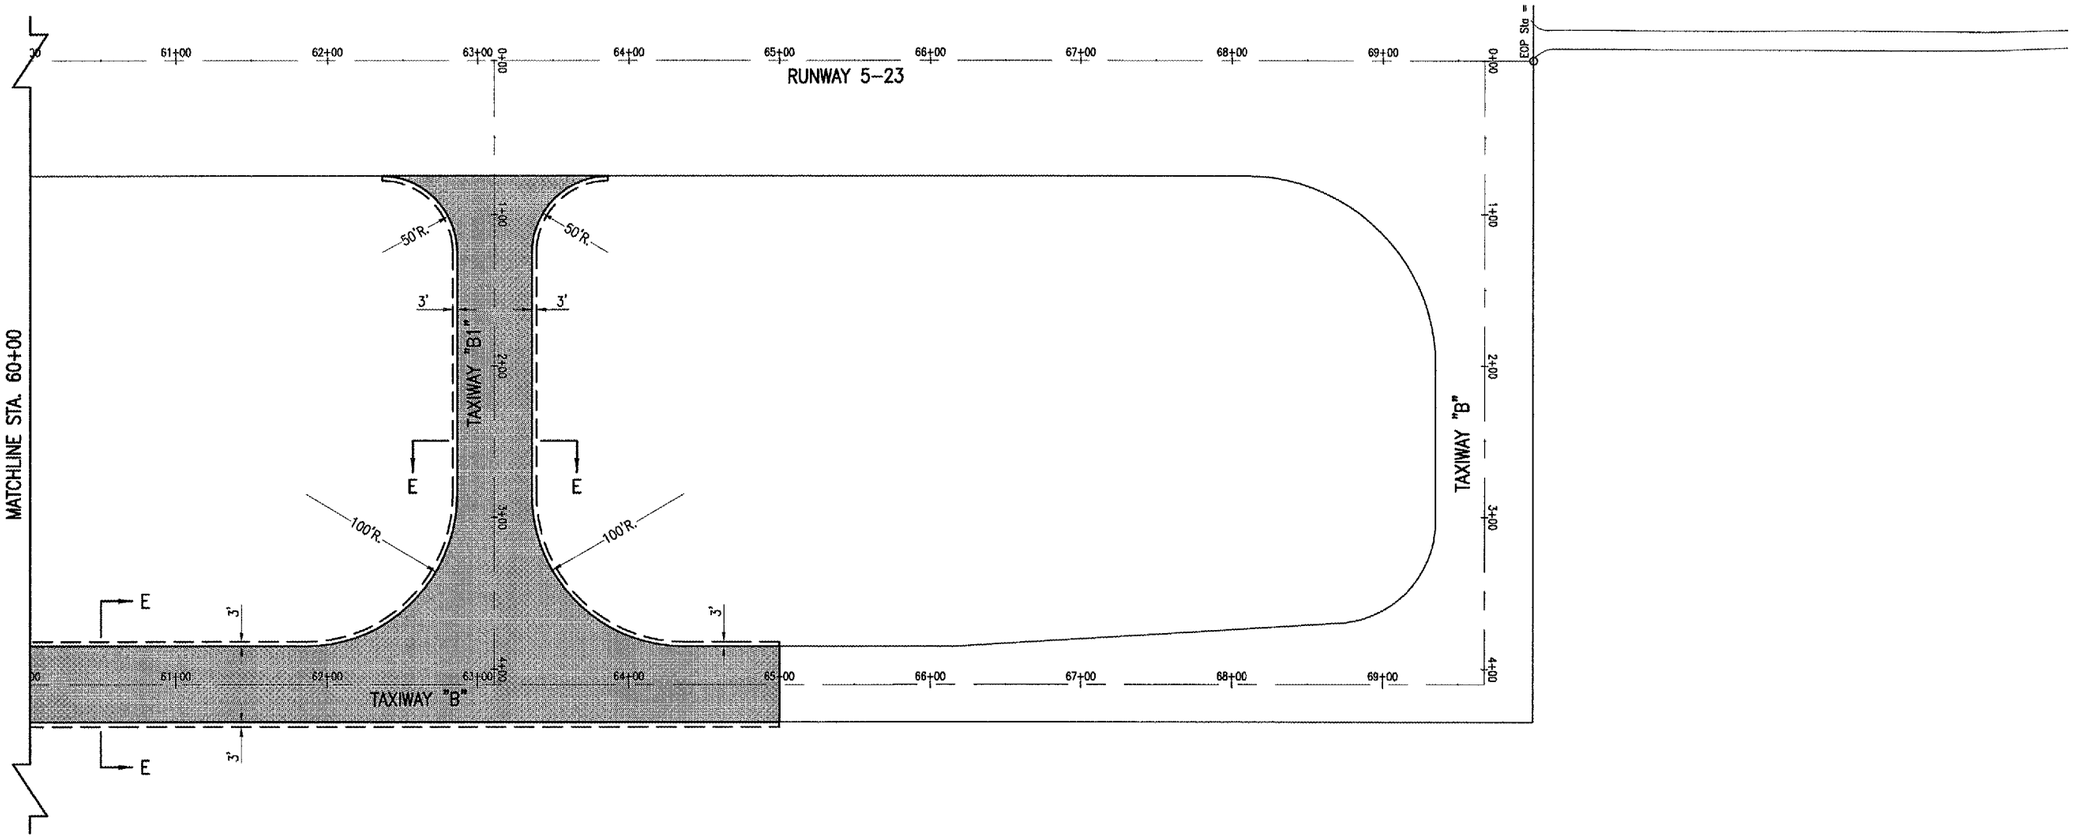

LEGEND

- EXISTING PAVEMENT
- PROPOSED PFC OVERLAY LIMITS
- PROPOSED EXCELSIOR BLANKET LIMITS

0' 25' 50' 100'
FULL SIZE SCALE: 1"= 50'
HALF SIZE SCALE: 1"= 100'

DATE	REVISION	BY

MT. VERNON AIRPORT
MT. VERNON, ILLINOIS
IL. PROJ.: MVN-3693 A.I.P. PROJ.: 3-17-0074-B16

HSI Project No. 81907TXYD
Filename R-121CON.DWG
Scale 1" = 50'
Date 04/12/07

LAYOUT	CCC	03/16/07
DRAWN	CCC	03/16/07
REVIEWED	RAW	04/12/07

HANSON

Hanson Professional Services Inc.
1525 S. Sixth Street
Springfield, Illinois 62703-2888
Offices Nationwide

PFC (0.1') OVERLAY OF TAXIWAYS

PROPOSED PAVEMENT CONSTRUCTION PLAN STA. 60+00 TO STA. 65+00

14
14 of 19 sheets

MAY 01, 2007 4:28 PM RAW
I:\AIRPORTS\MTVERNON\81907TXYD\AIRPORT\SHEETS\R-121CON.DWG -- 60+00 to 65+00