MV055

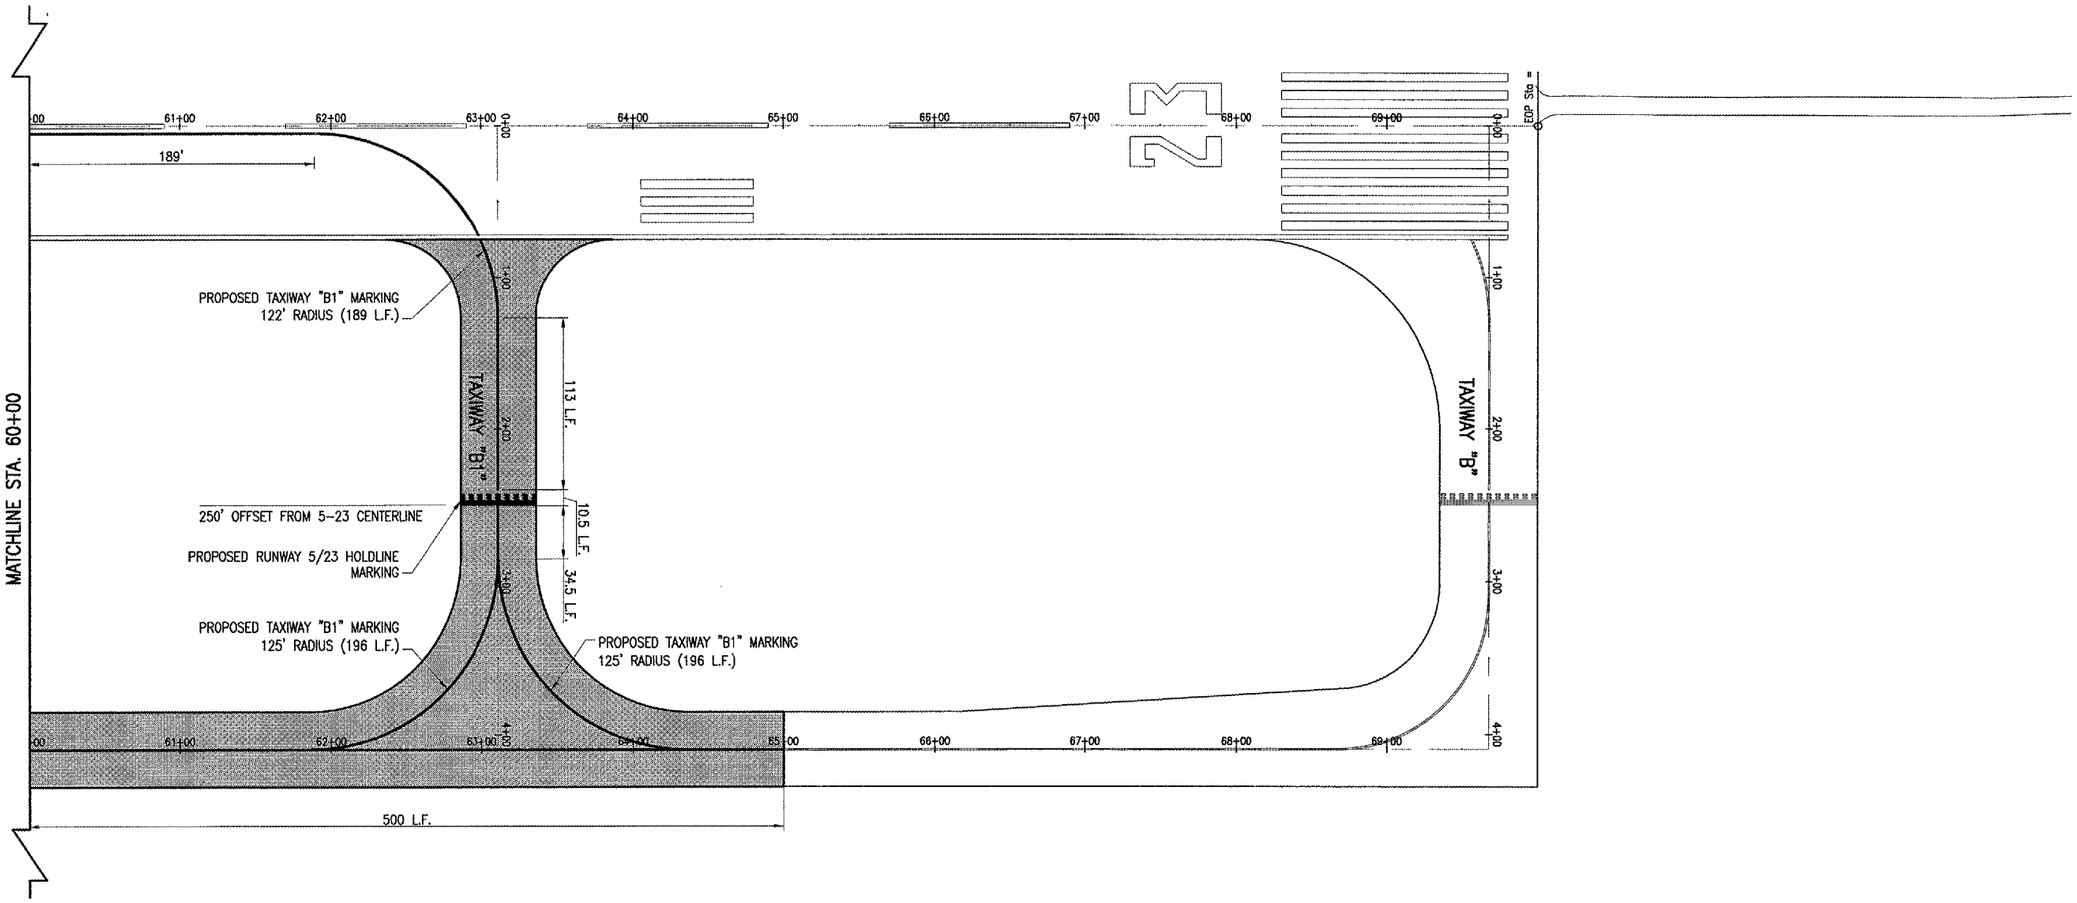


LEGEND

- EXISTING PAVEMENT
- PROPOSED PAVEMENT MARKING
- PROPOSED LIMIT OF OVERLAY

0' 25' 50' 100'

FULL SIZE SCALE: 1"= 50'
HALF SIZE SCALE: 1"= 100'

| DATE | REVISION | BY |
|---|---|---|
| | | |

MT. VERNON AIRPORT
MT. VERNON, ILLINOIS

IL. PROJ.: MVN-3693 A.I.P. PROJ.: 3-17-0074-B16

HS Project No. 81907TXYD
Filename R-151MRK.DWG
Scale 1" = 50'
Date 04/12/07

| | | |
|---|---|---|
| LAYOUT | CCC | 03/16/07 |
| DRAWN | CCC | 03/16/07 |
| REVIEWED | RAW | 04/12/07 |

HANSON
Hanson Professional Services Inc.
1525 South Sixth Street
Springfield, Illinois 62703-2886
Offices Nationwide

PFC (0.1') OVERLAY OF TAXIWAYS

PROPOSED PAVEMENT MARKING PLAN
STA. 60+00 TO STA. 65+00

19

19 of 19 sheets

MAY 01, 2007 4:29 PM RAW
I:\AIRPORTS\MTVERNON\81907TXYD\AIRPORT\SHEETS\R-151MRK.DWG - 60+00 to 65+00