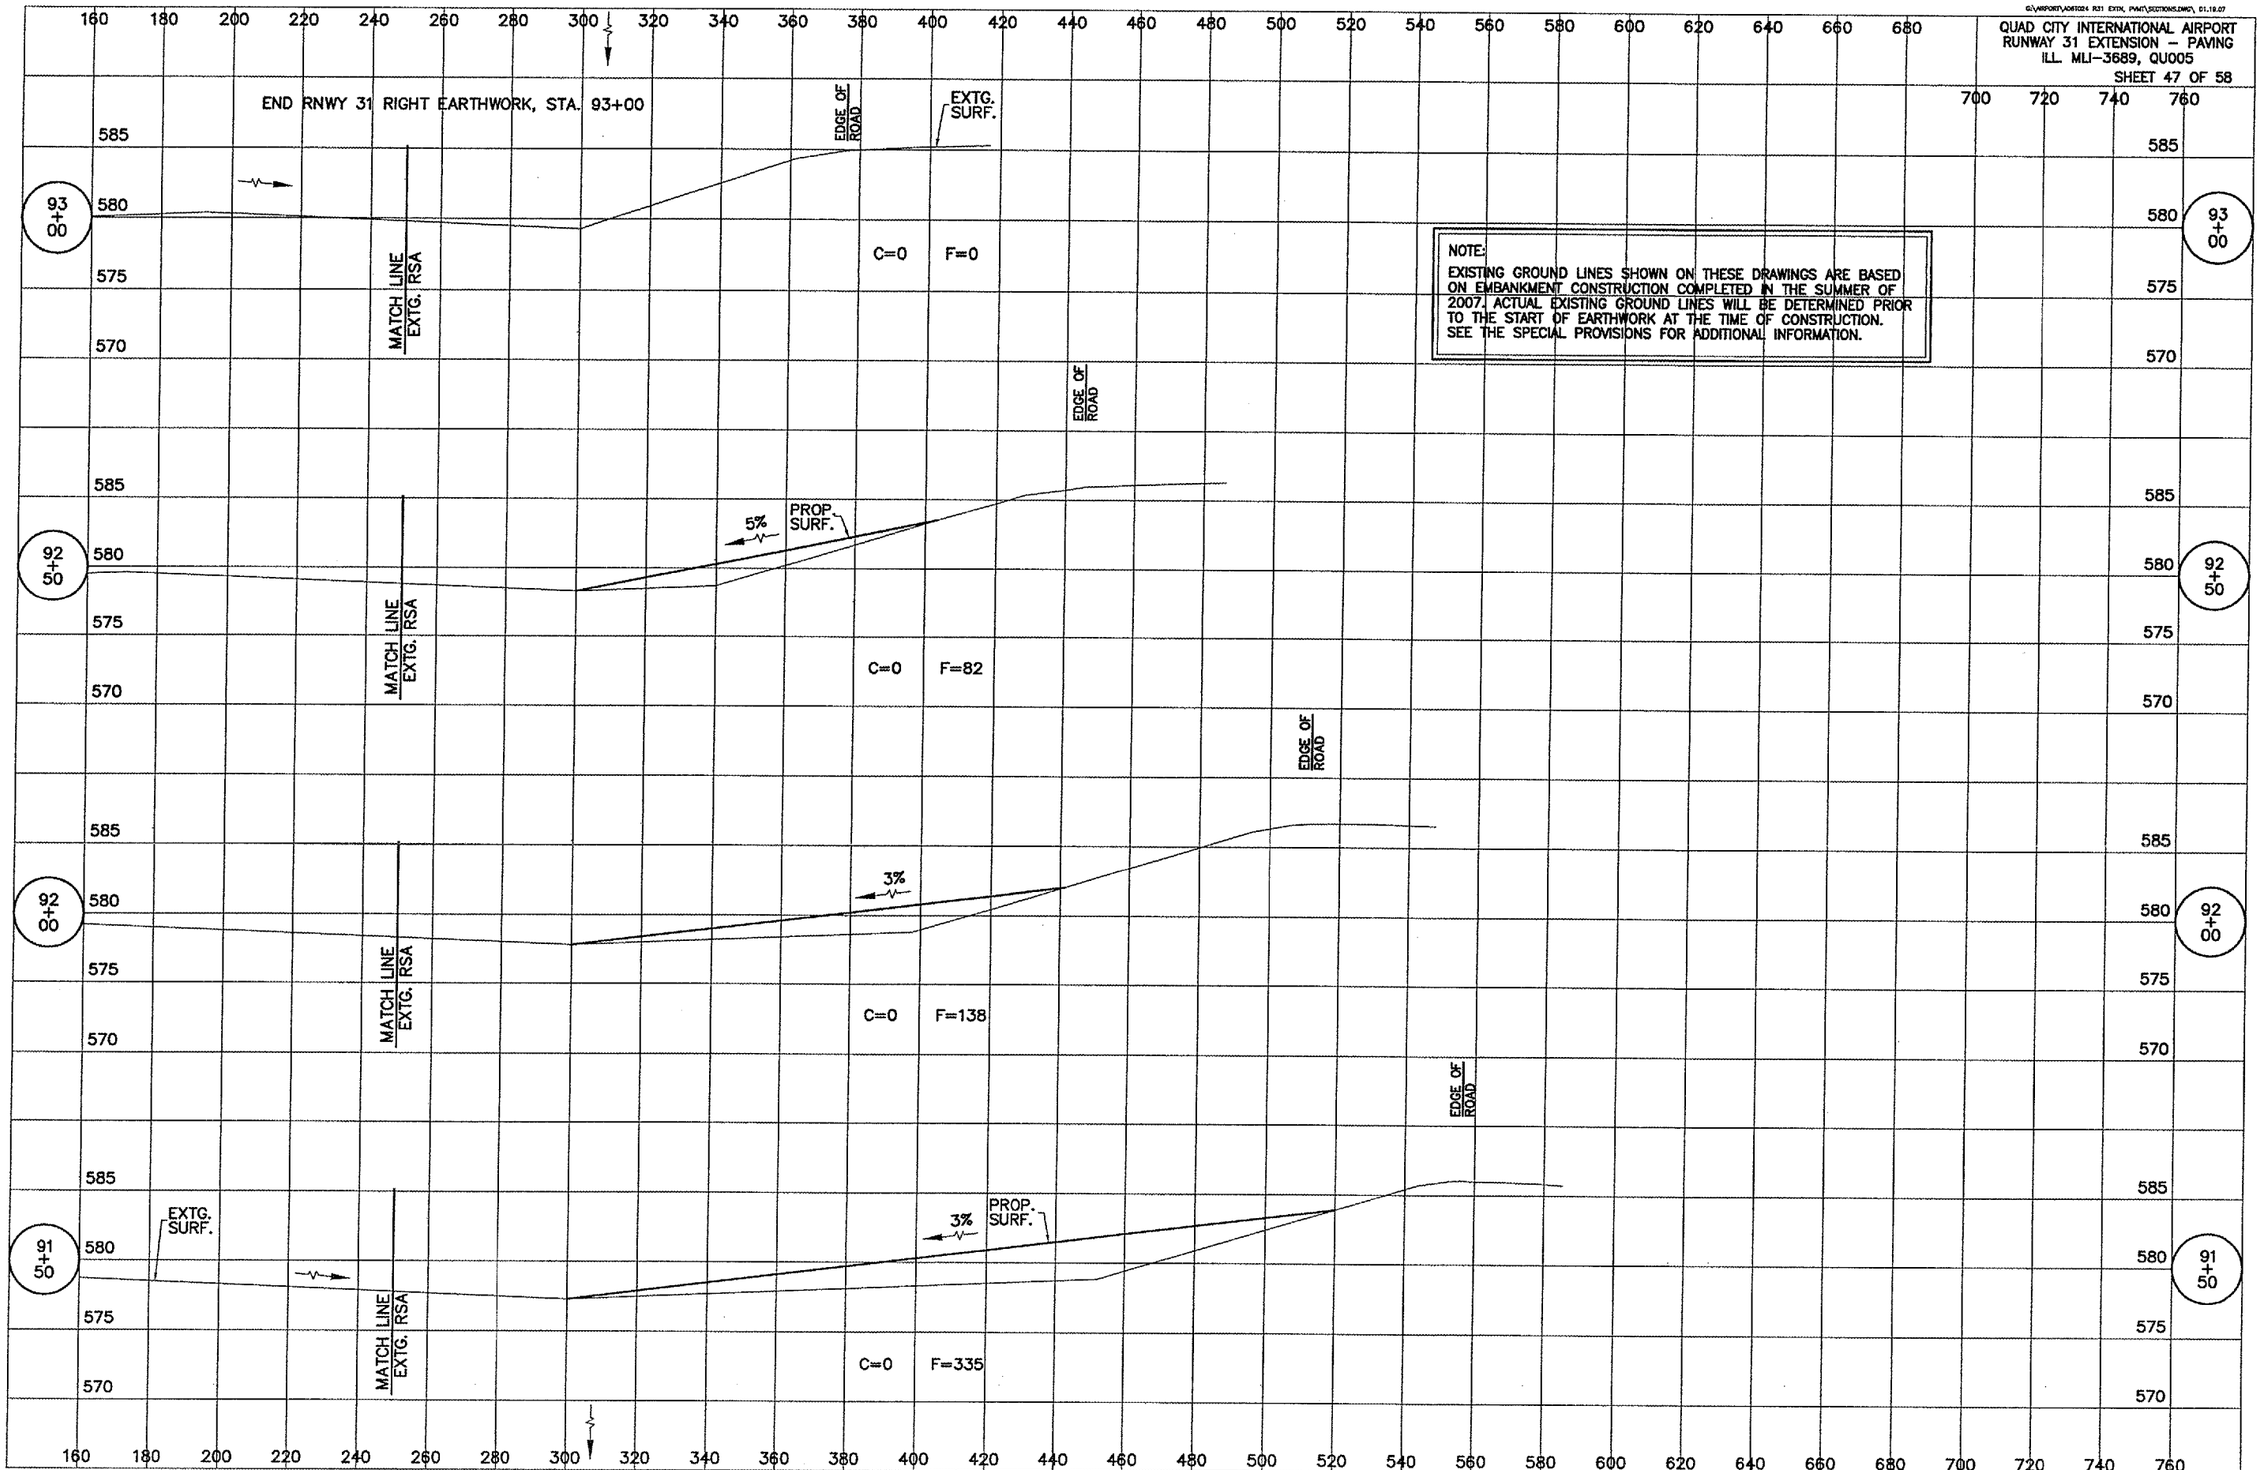

NOTE:
EXISTING GROUND LINES SHOWN ON THESE DRAWINGS ARE BASED ON EMBANKMENT CONSTRUCTION COMPLETED IN THE SUMMER OF 2007. ACTUAL EXISTING GROUND LINES WILL BE DETERMINED PRIOR TO THE START OF EARTHWORK AT THE TIME OF CONSTRUCTION. SEE THE SPECIAL PROVISIONS FOR ADDITIONAL INFORMATION.

RUNWAY 31 RIGHT CROSS SECTIONS, STA 91+50 TO STA 93+00

G:\Airport\A061024 R31 EXTN, PVMT\Sections.dwg, 5/8/2007 10:36:42 AM, jeffm