SD047

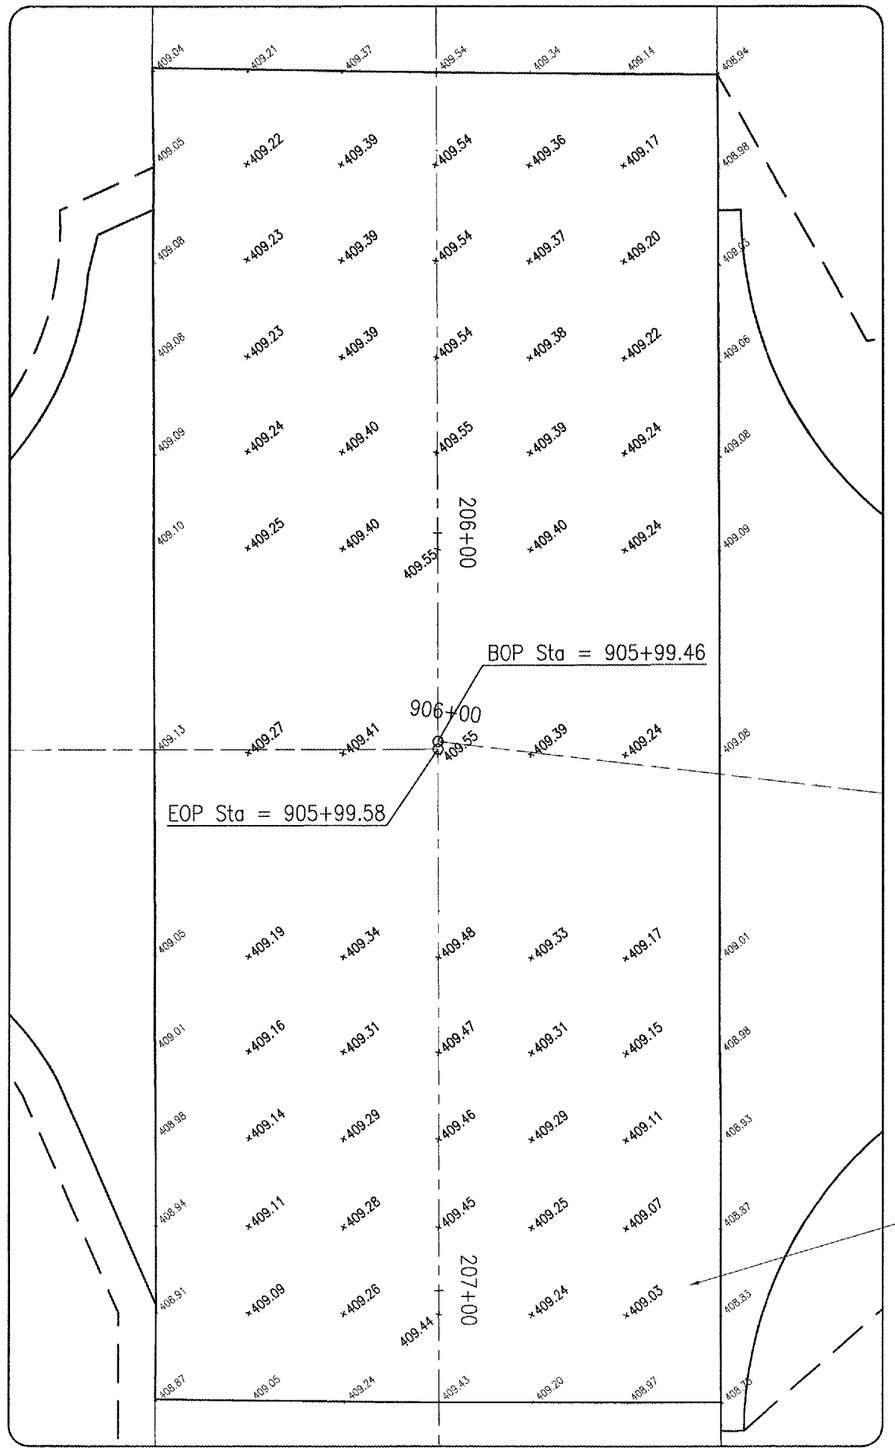

DETAIL "A"
"NOT TO SCALE"

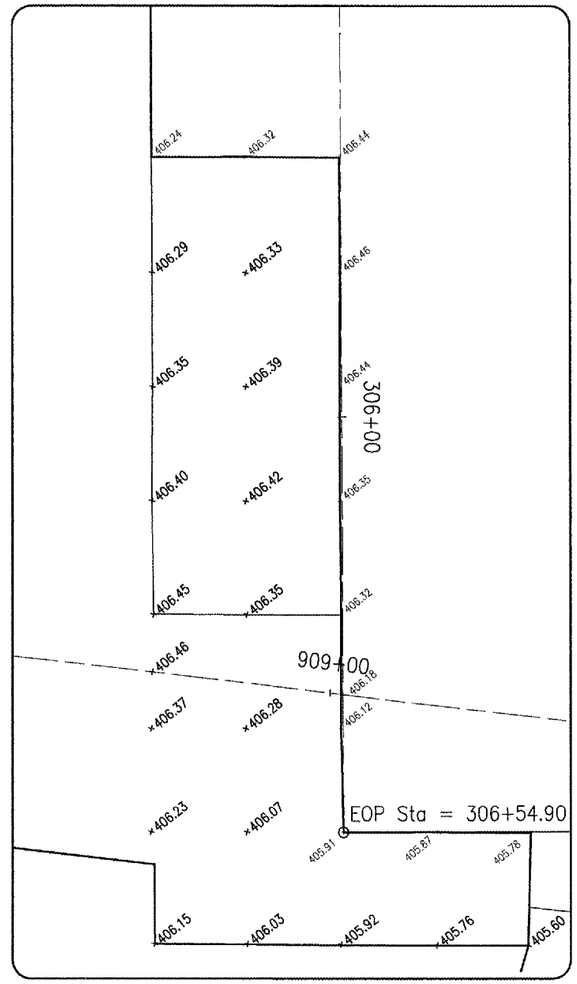

DETAIL "B"
"NOT TO SCALE"

ALL GRADES ARE ON JOINT CORNERS

APR 18, 2007 1:16 PM BMK
I:\AIRPORTS\ST LOUIS DOWNTOWN\845071XY\AIRPORT\SHEETS\R-191STK.DWG - STAGING NOTES

DATE	REVISION	BY

SAINT LOUIS DOWNTOWN AIRPORT
A Division of Bi-State Development Agency
A.I.P. PROJ.: 3-17-0039-B17
IL. PROJ.: CPS-3664

IDOT Project No. 845071XYD 0800
Division R-191STK.DWG
Scale NOT TO SCALE
Date 1/12/07

LAYOUT	JAC	1/12/07
DRAWN	CCC	1/12/07
REVIEWED	CAH	01/26/07

HANSON

Hanson Professional Services Inc.
4227 Earth City Expressway, Suite 130
St. Louis, MO 63045-1308
Offices Nationwide

CONSTRUCT TAXIWAY "A4"

PROPOSED STAKING PLAN NOTES

9