SIGN DETAIL
N.T.S.

BORDER
R=1.5"
TH=0.625"
IN=0.375"

SIGN NUMBER	name
WIDTH x HGHT.	2'-6" x 1'-0"
BORDER WIDTH	0.625"
CORNER RADIUS	1.5"
MOUNTING	Ground
BACKGROUND	TYPE: Reflective
	COLOR: White
LEGEND&BORDER	TYPE: Reflective
	COLOR: Black/Black

SYMBOL	ROT	X	Y	WID	HT

Panel Style: IDNR-2.ssi
Dimensions are in inches.tenths

Letter locations are panel edge to lower left corner

LETTER POSITIONS (X)

C	L	O	S	E	D	LENGTH	SERIES/SIZE
							B 2000
2	6.9	10.8	15.6	20.3	24.6	26.1	B

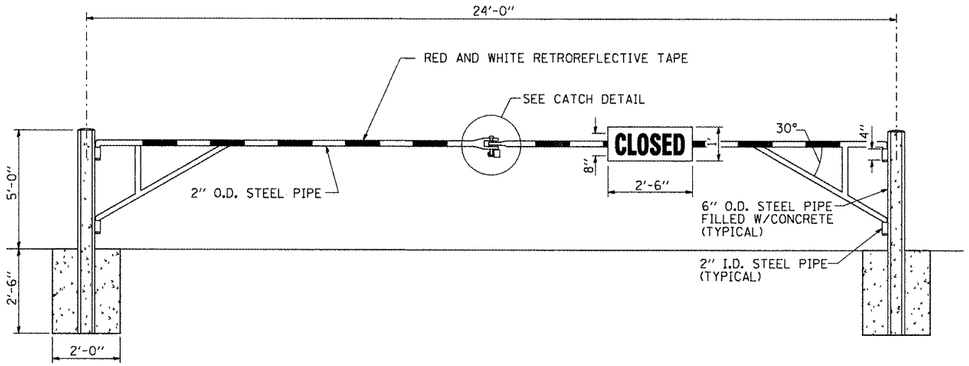

FRONT VIEW – STEEL GATE

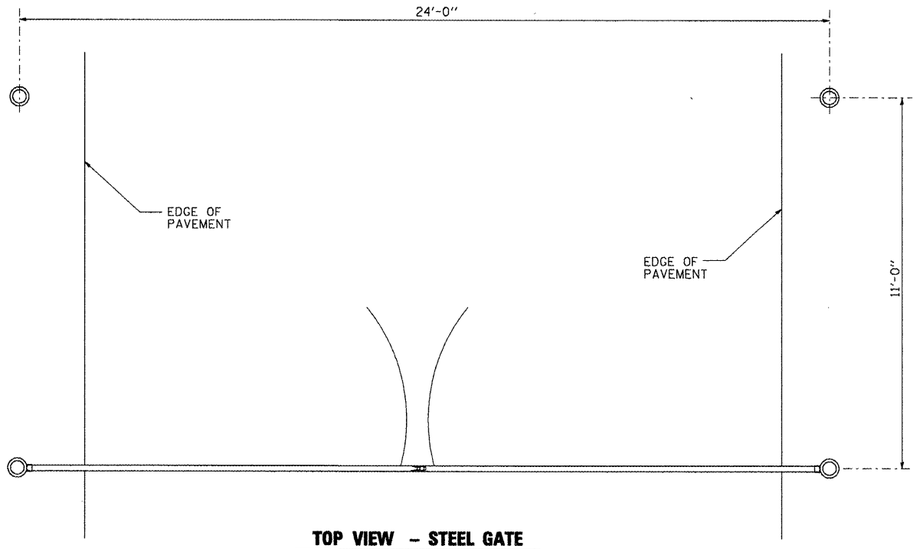

TOP VIEW – STEEL GATE

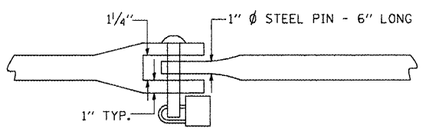

CATCH DETAIL
NO SCALE

METAL GATE
NO SCALE

FILE NAME = L:\IDOT\1106610\WO.4\Draw\CADD_Sheets\D246211-sht-details_001.dgn	USER NAME = OpenH&B Springfield	DESIGNED - MJO	REVISED -
		DRAWN - RAH	REVISED -
	PLOT SCALE = 6.0000 ' / IN.	CHECKED - BJD	REVISED -
	PLOT DATE = 3/29/2012	DATE - 3/30/12	REVISED -

STATE OF ILLINOIS
DEPARTMENT OF TRANSPORTATION

METAL GATE DETAIL
IDNR HENNEPIN CANAL LOCK 21 PARK SITE

SCALE: N.T.S. | SHEET NO. 1 OF 1 SHEETS | STA. | TO STA.

F.A. RTE.	SECTION	COUNTY	TOTAL SHEETS	SHEET NO.
	PARK ROADS	BUREAU	28	26
		CONTRACT NO. 46211		
		ILLINOIS FED. AID PROJECT		